SEYMOUR #2A

CURRENT

BLANCO MESAVERDE

UNIT D, SEC 24, T31N, R09W, SAN JUAN COUNTY, NM

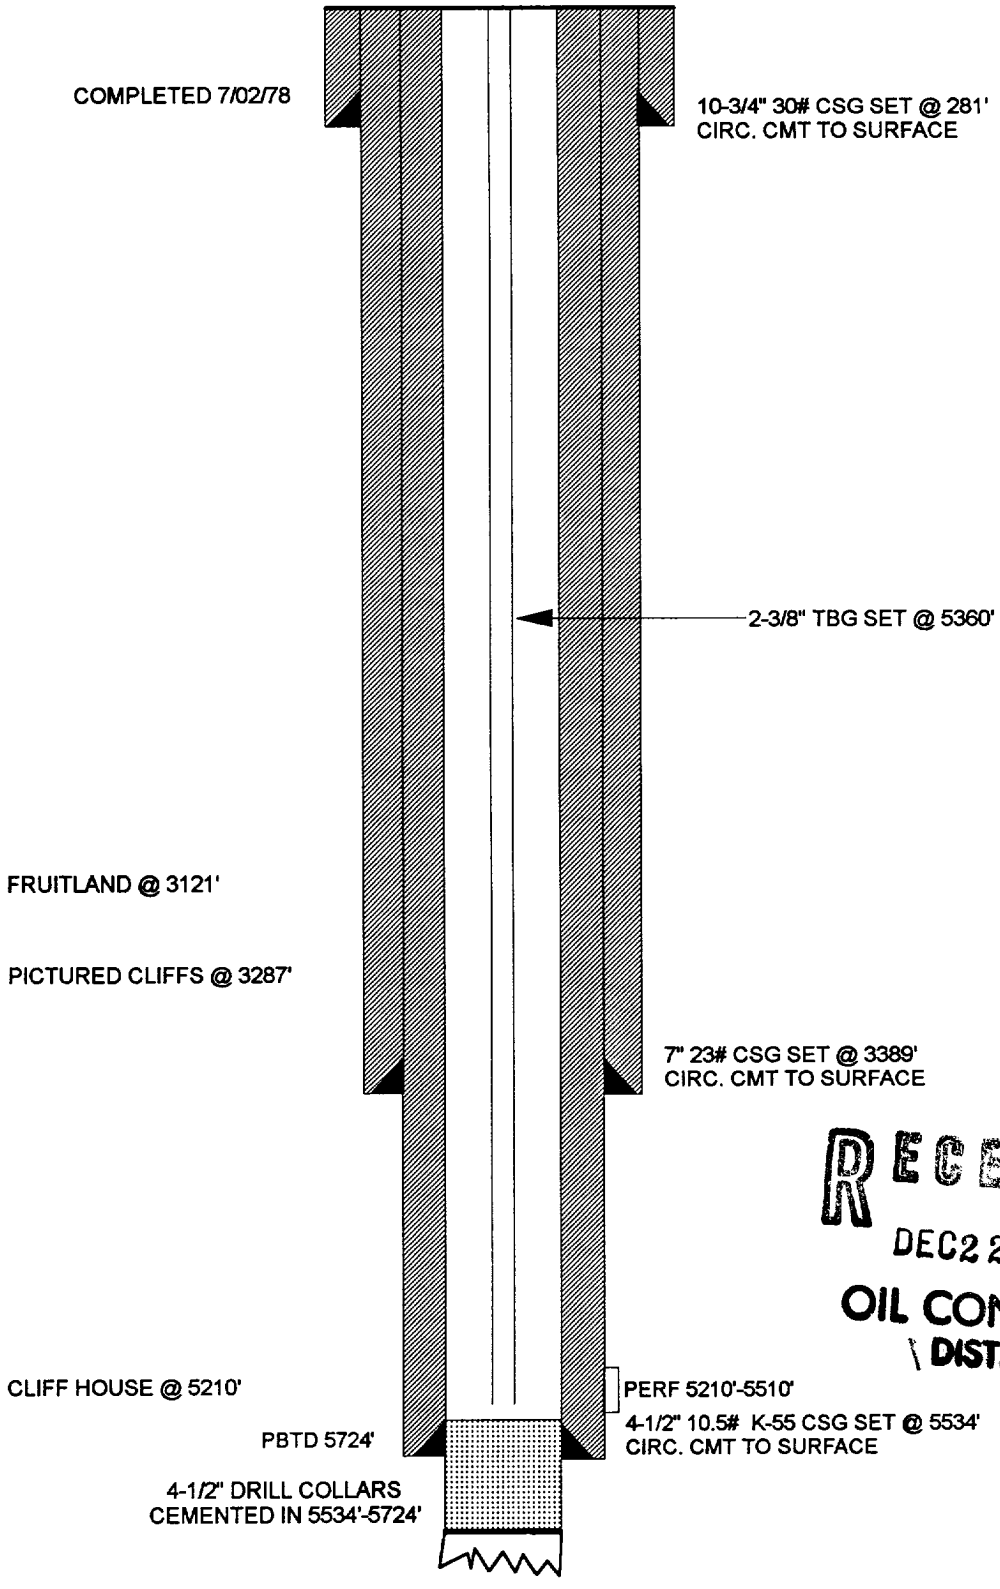

RECEIVED
DEC 22 1993
OIL CON. DIV
DIST. 3

ENGINEERING-LMG- 12/7/93