SUNRAY G #2A

CURRENT

BLANCO MESAVERDE

UNIT P, SEC 21, T31N, R09W, SAN JUAN COUNTY, NM

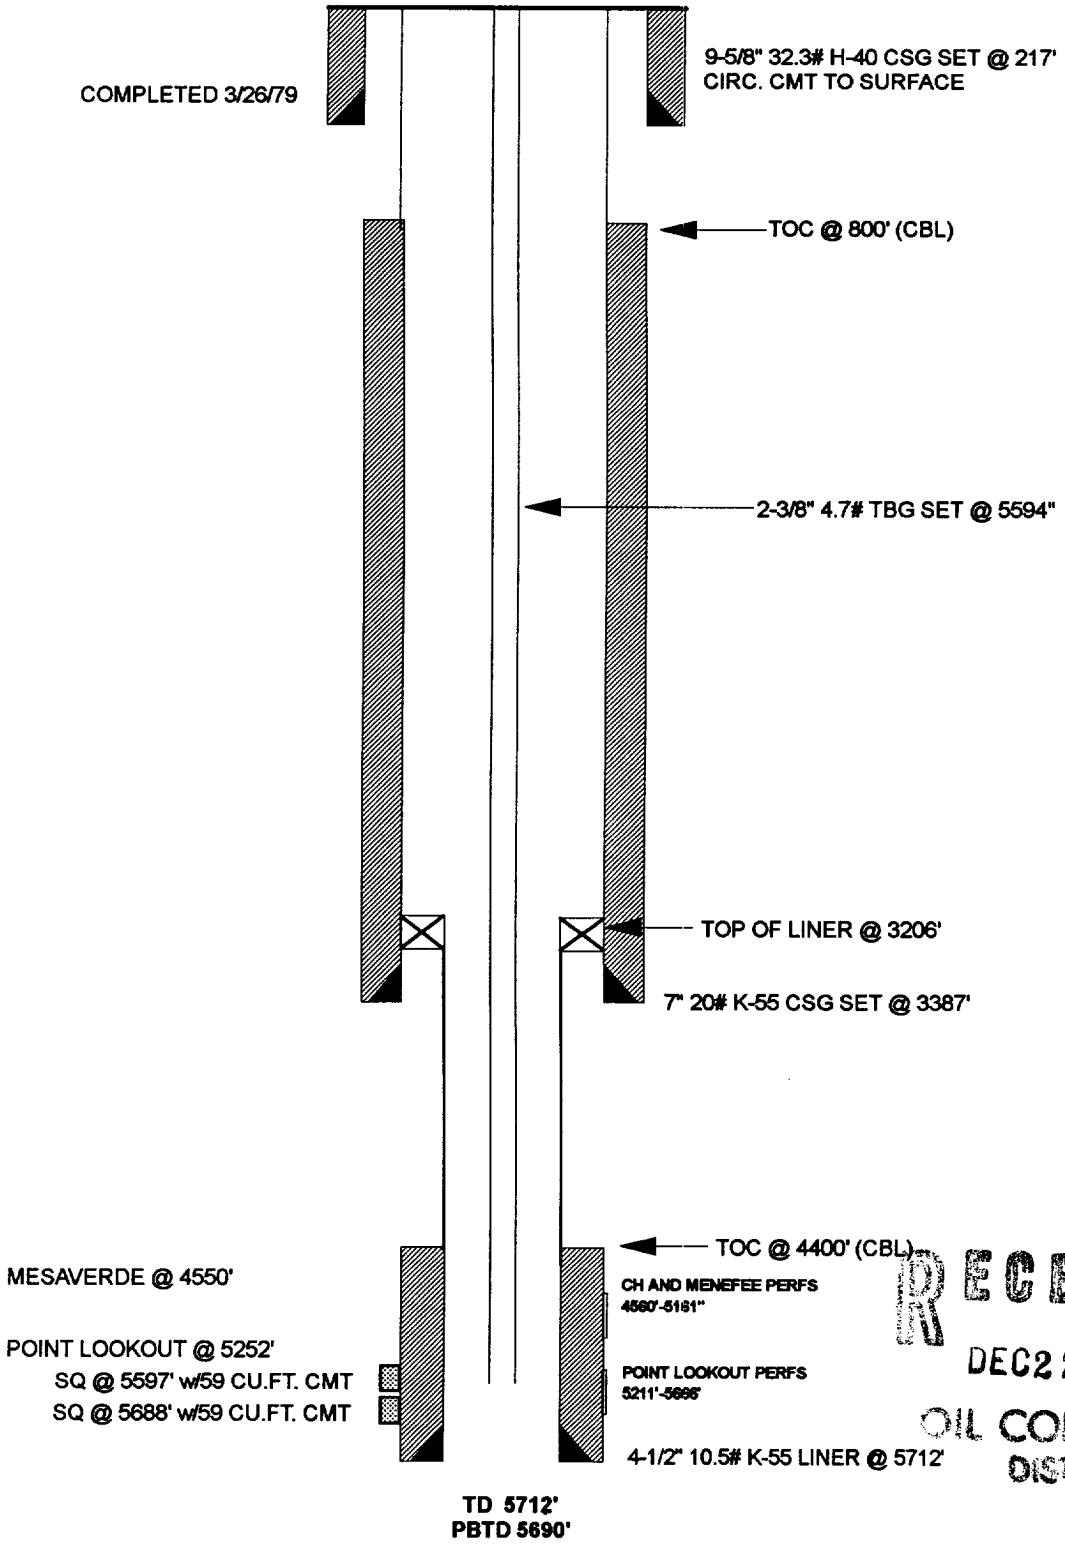

RECEIVED
DEC 2 2 1993
OIL CON. DIV
DIST. 3

ENGINEERING/LMG/12/15/93