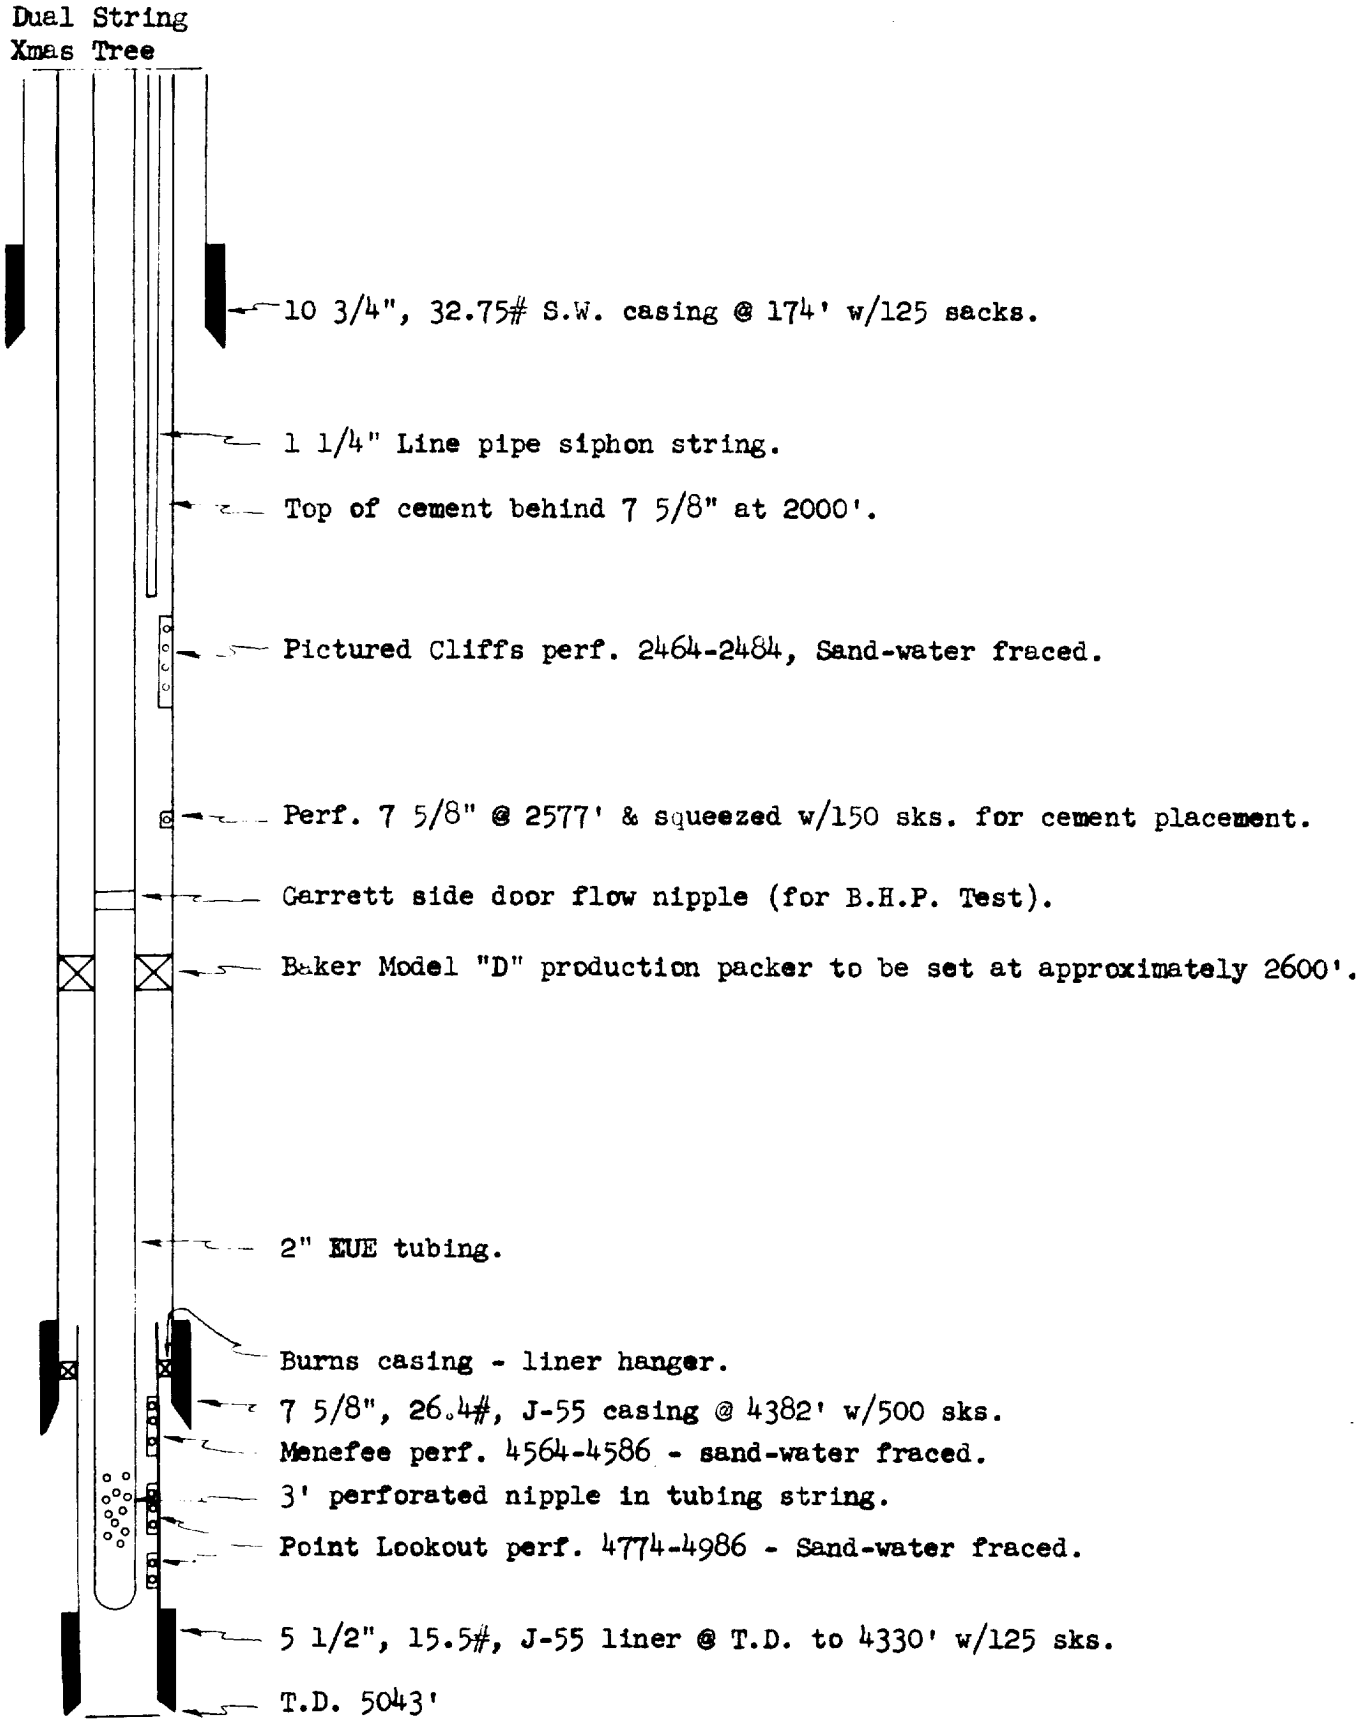SCHEMATIC DIAGRAM OF
PROPOSED DUAL COMPLETION ON
EPNG SELLERS #3-A