MERIT ENERGY COMPAI

LEASE & WELL NO. Chambers No. 1
FIELD NAME Shoe Bar, North
LOCATION 555' FSL, 2085' FEL, Sec. 7, T-16-S, R-36-E

FORMER NAME
COUNTY/STATE Lea County, NM
API NO.

K.B. ELEV. 3963'
D.F. ELEV.
GROUND LEVEL 3950'
CORR.

SURFACE CASING

Size 13 3/8" Weight 48.# Depth 365'
Grade Sx Cmt 400 sx TOC CIRC

INTERM CASING

Size 9 5/8" Weight 36, 40# Depth 4159'
Grade Sx Cmt 600 sx TOC 1400' TS

WELL HISTORY

Completion Date: Mar-74

PRODUCTION STRING

Size 4 1/2" Weight 0.5, 11. Depth 10710'
Grade Sx Cmt 1200 sx

10.5# K-55 - 5,743'
11.6# K-55 - 10,219'
11.6# N-80 - 10,710'

PBTD @ 10622'
TD @ 11600'

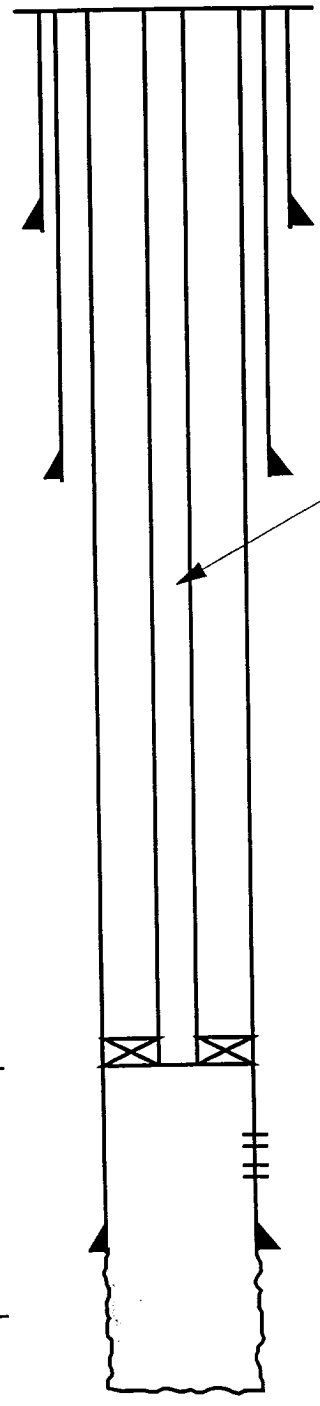

HOLE SIZE 17 1/2"

HOLE SIZE 12 1/4"

TUBING SIZE 2 3/8"

TOC @ 6400' Temp. Surv.

HOLE SIZE 8 3/4"

PKR @ 10445'

Wolfcamp
10,509'-10,514'
10,520'-10,530'

56 sx of Class H cement plug from 11,290' - 11,440' across Strawn Formation

5/8/96 KR