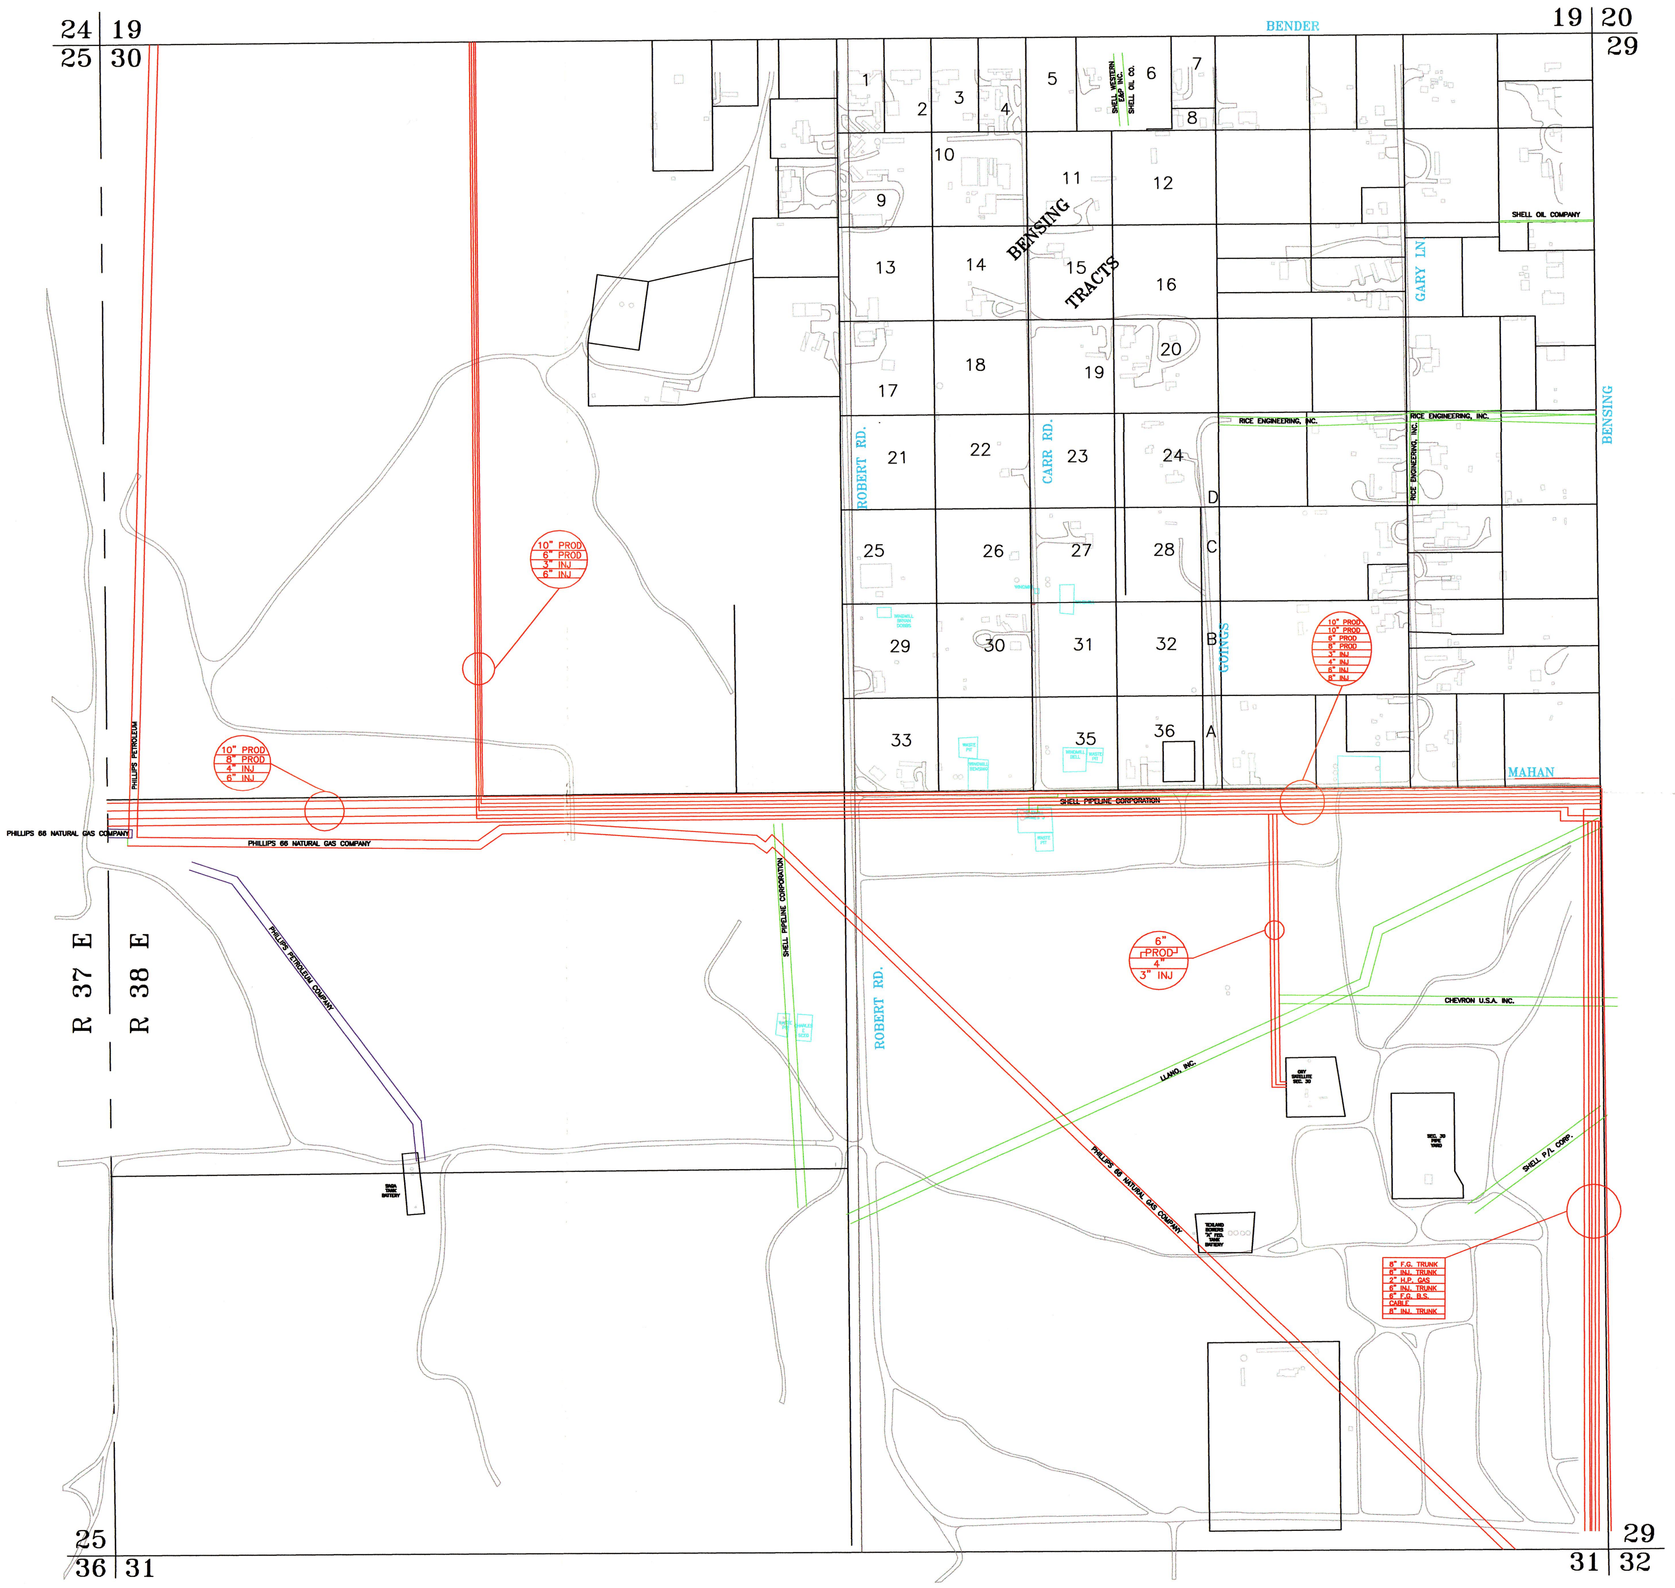

BLANKET EASEMENT	NATURAL GAS PROCESSING CO.	SW/4 RW-18217 SE/4 F-20035-A
RIGHT OF WAY	HUMBLE PIPELINE CO., A TX CORP.	SE/4
RIGHT OF WAY LEASE(AGREEMENT)	HUMBLE OIL & REFINERY CO.	SW/4
SURFACE LEASE(AGREEMENT)	AMERADA PETROLEUM CORP.	NW/4
LEASE	GEORGE F. GETTY OIL COMPANY	WEST 120 ACRES OF NE/4
RIGHT OF WAY GRANT	SHELL PIPE LINE CORP.	N1/2
RIGHT OF WAY GRANT	SHELL PIPE LINE CORP.	SE/4
RIGHT OF WAY GRANT	TIDAL REFINING CO.	NE/4
RIGHT OF WAY GRANT	SHELL PETROLEUM CORP.	N1/2
RIGHT OF WAY GRANT	TIDAL REFINING CO.	NE/4 SE/4
RIGHT OF WAY GRANT		SE/4
RIGHT OF WAY GRANT	TIDAL WATER OIL CO.	NE/4 & NE/4 SE/4
GRANT OF RIGHT OF WAY	SHELL PIPE LINE CORP.	NE/4 SE/4 & SE/4 SE/4 & NW/4 SE/4
SURFACE LEASE	HUMBLE OIL & REFINING CO.	SE/4
RIGHT OF WAY GRANT	SHELL PIPE LINE CORP.	SE/4
RIGHT OF WAY GRANT	SHELL PIPE LINE CORP.	N1/2
SURFACE LEASE	HUMBLE OIL & REFINING CO.	SE/4
RIGHT OF WAY GRANT	HUMBLE PIPE LINE CO.	SE/4
SURFACE LEASE	AMERADA CORP.(MERGER)	NW/4
PIPELINE EASEMENT	SHELL OIL CO., INC.	SE/4
SURFACE LEASE	HUMBLE OIL & REFINING CO.	SE/4
SURFACE LEASE	GEORGE F. GETTY, INC.	WEST 120 ACRES OF NE/4
AGREEMENT(MERGER)	GEORGE F. GETTY, INC.	ALL OF W 120 AC. OF THE NE/4
SURFACE LEASE	HUMBLE OIL & REFINING CO.	SE/4
PIPELINE RIGHT OF WAY	SHELL PIPELINE CORP.	SE/4
PIPELINE RIGHT OF WAY	RICE ENGINEERING & OPERATING, INC.	P/L WITHIN 5' OF PROP. LINES TR. 29 & 30 BENSING TRACTS
RIGHT OF WAY	RICE ENGINEERING & OPERATING, INC.	NW/4 NE/4 SE/4 NE/4
RIGHT OF WAY	RICE ENGINEERING & OPERATING, INC.	NE/4 NE/4 SE/4 NE/4
RIGHT OF WAY	RICE ENGINEERING & OPERATING, INC.	NE/4 NW/4, SE/4 NE/4, SE/4 SW/4, NE/4 NE/4
RIGHT OF WAY	RICE ENGINEERING & OPERATING, INC.	NW/4
RIGHT OF WAY	RICE ENGINEERING & OPERATING, INC.	TR. 23 & 24 BENSING
RIGHT OF WAY	RICE ENGINEERING & OPERATING, INC.	NW/4 NW/4 SE/4 NE/4
RIGHT OF WAY	RICE ENGINEERING & OPERATING, INC.	TR. 18 BENSING
RIGHT OF WAY	AMERADA PETROLEUM CORP.	DISTRICT CASE No. 18084 NW/4(GRAZING)
ASSIGNMENT	PHILLIPS PETROLEUM COMPANY	N1/2 SEC. 30
AGGREEMENT	JOSEPH O. WALTON	TR. 22 & 26 BENSING
AGREEMENT	JOSEPH O. WALTON	TR. 29 & 30 BENSING
AGREEMENT	JOSEPH O. WALTON	TR. 25 BENSING
AGREEMENT	JOSEPH O. WALTON	TR. 28 & 34 BENSING
AGREEMENT	JOSEPH O. WALTON	TR. 31 & 35 BENSING
AGREEMENT	D.G. HOFFMAN&J.W. CLIFFORD	TR. 19 & 20 BENSING
RELEASE	RALPH W. BOARD, ETUX.	TR. 19 & 20 BENSING
AGREEMENT	JOSEPH O. WALTON	SE/4 SE/4 LESS 5 AC. IN S. PART OF TR. BELONGING TO O.L. HOUSE
EASEMENT	JOHN W. MONTGOMERY	TR. 23 & 24 BENSING
SURFACE LEASE	TOM SCHNEIDER	NW/4
ASSIGNMENT	D.G. HOFFMAN & J.W. CLIFFORD	INTEREST
RELEASE OF AGREEMENT	JOYE DOBBS	BK. 234 PG. 127
RELEASE OF AGREEMENT	W.A. COX	BK. 259 PG. 171 BK. 253 PG. 571, BK. 254 PG. 358
RELEASE OF AGREEMENT	LOREN D. BRYAN	BK. 234 PG. 112
ASSIGNMENT	RICHARD L. WESTLAKE	NW/4
RELEASE	LOREN D. BRYAN	BK. 253 PG. 565 (N 200'-E 221')
GRANT	ROTARY OIL & GAS, CO.	SE/4 NW/4
RIGHT OF WAY CONTRACT	PHILLIPS PETROLEUM	BK. 286 PG. 443(PIPELINE)
RIGHT OF WAY CONTRACT	PHILLIPS PETROLEUM	SE/4 SE/4 NE/4 NE/4
RIGHT OF WAY CONTRACT	PHILLIPS PETROLEUM CO.	SW/4 SE/4 NE/4 NE/4
PARTIAL RELEASE OF ESMT.	SHELL	MISC. BK'S & PG'S
RENEWAL OF SURFACE LSE.	WILLIAM CECIL GRIMES	BK. 234 PG. 291
NOTICE	N.M. STATE LAND OFFICE	SW/4
EASEMENT	SHELL	LOTS 1 & 2, E/2 NW/4
RIGHT OF WAY GRANT	PHILLIPS PETROLEUM	SE/4
RELEASE OF SURFACE LEASE	H.D. MCKINLEY	BK. 6 PG. 326
CONVEYANCE/ASSIGNMENT	SHELL WESTERN E&P INC.	NE/4 BK. 395 PG. 266 LOTS 1 & 2, E/2 NW/4, BK. 373 PG. 968 BK. 388 PG. 700
RIGHT OF WAY AGREEMENT	LEA COUNTY	SE/2
RIGHT OF WAY GRANT	PHILLIPS	NW/4
SURFACE LEASE AMENDMENT	EXXON CORP.	BK. 470 PG. 764
MEMORANDUM OF LEASE	HORIZON HEALTHCARE CORP.	NE/4 NE/4
PURCHASE CONTRACT	PHILLIPS	NATURAL GAS COMPANY
PURCHASE CONTRACT	GPM GAS CORP	SE/4-(NHU)BOWERS A FEDERAL SE/4-NON UNIT GAS BOWERS "A" FEDERAL NE/4 NW/4, NW/4 NE/4-PHILLIPS N/2 SE/4, BK. 483 PG. 101
PIPELINE DEED AND ASSIGNMENT	CHEVRON U.S.A. INC.	BK. 747 PG. 689, BK. 747 PG. 578,
DEED, ASSIGNMENT & CONVEYANCE	NGC. HOLDING CO.,INC	BK. 747 PG. 527, BK. 748 PG. 168, BK. 747 PG. 568, BK. 748 PG. 302 & BK. 748 PG. 284
ELECTRIC LINE EASEMENT	SHELL	LOTS 1 & 2, & E/2 NW/4
ASSIGNMENT AND CONVEYANCE	SHELL(EVEREST)	MISC. BK'S & PG'S
CONVEYANCE, ASSIGNMENT AND BILL OF SALE	SHELL(S)/ALTURA ENERGY LTD.	MISC. BK'S & PG'S
MEMORANDUM OF LEASE	SUNRISE HEALTHCARE CORP.	NE/4
MEMORANDUM OF LEASE	SUNRISE HEALTHCARE CORP.	NE/4
CORPORATION QUITCLAIM DEED	HOBBS ASSOCIATES, LLC	BK. 819 PG. 299-301
ASSIGNMENT, CONVEYANCE & BILL OF SALE	NATURAL GAS PROCESSING CO.	SW/4(ST.OF N.M.), SE/4(GRIMES ESTATE)
SPECIAL WARRANTY ASSIGNMENT OF AGREEMENTS	GPM GAS CO., LLC	MISC. BK'S & PG'S
PARTIAL ASSIGNMENT OF AGREEMENTS	GPM GAS CO., LLC	MISC. BK'S & PG'S
SPECIAL WARRANTY ASSIGNMENT OF AGREEMENTS	GPM GAS CO., LLC	MISC. BK'S & PG'S
ASSIGNMENT	RAPTOR GAS TRANSMISSION LLC.,	NE/4 (8-5/8" PIPELINE)

LEGEND

RED – OCCIDENTAL PERMIAN FLOWLINE/PIPELINE

PURPLE – PHILLIPS 66 NATURAL GAS COMPANY

GREEN – RIGHT OF WAY

300 0 300 600 FEET

Scale:1"= 300'

E-3079

NO.	DATE	REVISIONS:	BY	CHK	ENGR	APP.

BBC INTERNATIONAL INCORPORATED

RIGHT-OF-WAY EASEMENTS
SECTION 30, TOWNSHIP 18 SOUTH, RANGE 38 EAST,
LEA CO., N.M.

JOHN WEST SURVEYING CO.
412 N. DAL PASO, HOBBS, NEW MEXICO
(505) 393-3117

Surveyed By: MARCROW	Drawn By: LA	Last Rev.: 7/30/02	SHEET NO.
Date Begin: 12/17/01	Date: 12/17/01	Disk: --	1-1
Date End: 1/3/02	Checked by: GE	DRAWING NO. E-3074	
W.O. Number: ----		File Name: BBC.DWG	