HESS CORPORATION

PERMIAN BUSINESS UNIT

Production Schematic and Well Summary

WBDGU 1930 322J

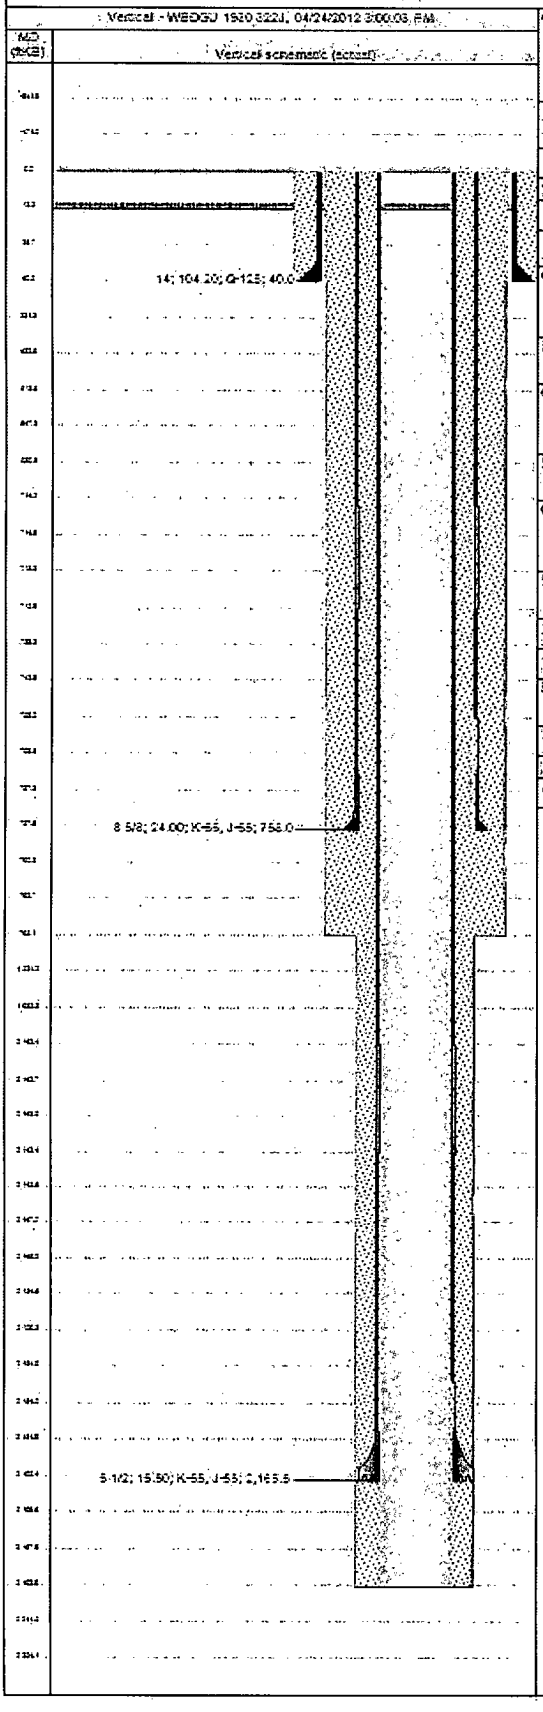

Comm Well Name	API/UWI	Field Name	Lease	Well Sub-Type	Gr Elev (ft)	Orig KB Elev ...
WBDGU 1930 322J	3002120542	West Bravo Dome Field	Section 32, T19N, R30E	CO2	4,400.00	4,414.00

Surface Legal Location	E/W Ref	E/W Dist (ft)	N/S Ref	N/S Dist (ft)
Sec 32, T19N, R30E	FEL	1,650.0	FSL	1,650.0

Wellbore

Section Des	Size (in)	Act Top (ftKB)	Act Btm (ftKB)

Casing

Casing Description	Run Date	[redacted]	Wellbore
COND	03/15/2012		WBDGU 1930 322J

String Nominal OD (in)	String Nominal ID (in)	Weight/Length (lb/ft)	String Grade	Top Connection
14		104.20	Q-125	

Casing Description	Run Date	[redacted]	Wellbore
SURF	04/18/2012		WBDGU 1930 322J

String Nominal OD (in)	String Nominal ID (in)	Weight/Length (lb/ft)	String Grade	Top Connection
8 5/8	8.098	24.00	J-55	STC

Casing Description	Run Date	[redacted]	Wellbore
PRC	04/20/2012		WBDGU 1930 322J

String Nominal OD (in)	String Nominal ID (in)	Weight/Length (lb/ft)	String Grade	Top Connection
5 1/2	4.950	15.50	K-55	LT&C

Tubing

<Tubing Description?>

Run Date	Top (ftKB)	[redacted]	String Max...	ID (in)	Wt (lb/ft)	String Grade	Len (ft)

General Notes

Date	Com
04/17/2012	