HESS CORPORATION

PERMIAN BUSINESS UNIT

Production Schematic and Well Summary
WBDGU 1929 332N

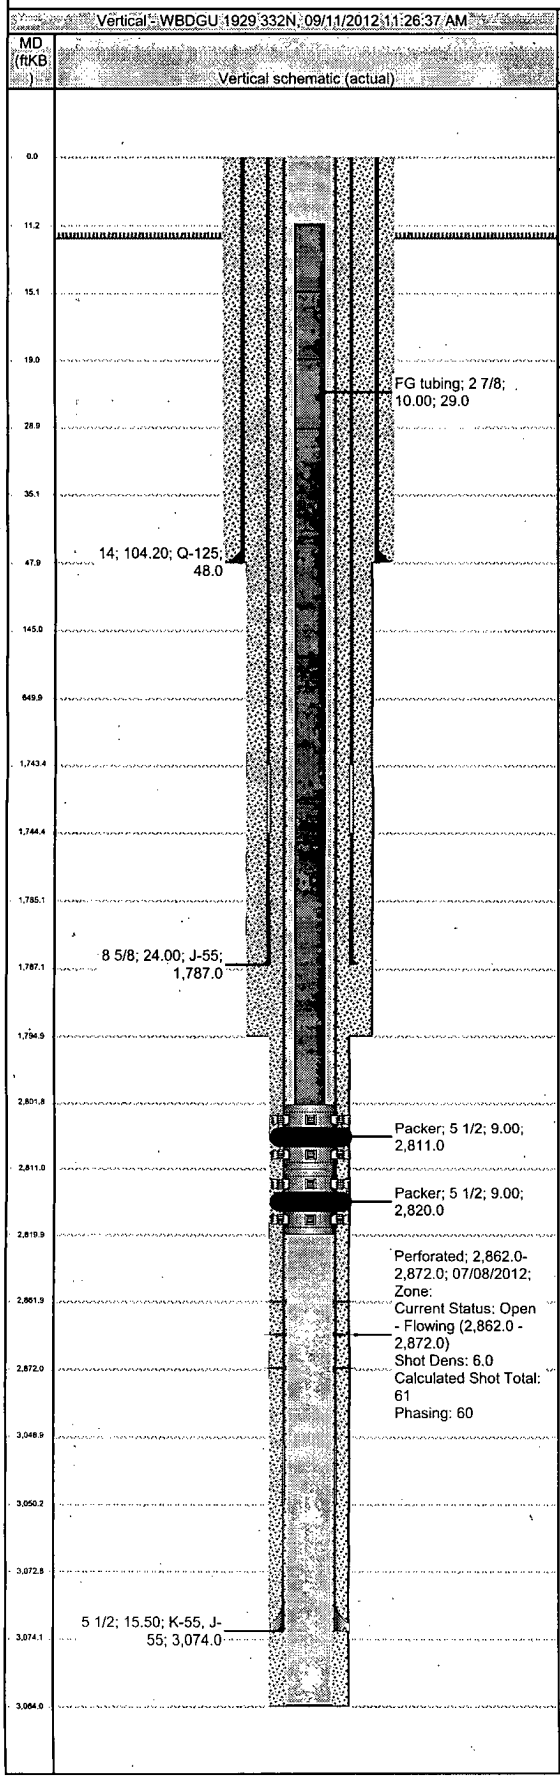

Comm Well Name	API/UWI	Field Name	Lease	Well Sub-Type	Gr Elev (ft)	Orig KB Elev...
WBDGU 1929 332N	3002120551	West Bravo Dome Field			5,426.00	5,438.00

Surface Legal Location	E/W Ref	E/W Dist (ft)	N/S Ref	N/S Dist (ft)
SEC 33, T19N, R29E	FWL	1,700.0	FSL	660.0

Casing

Casing Description	Run Date	Set Depth (ftKB)	Wellbore
COND1	03/01/2012	48.0	WBDGU 1929 332N

String Nominal OD (in)	String Nominal ID (in)	Weight/Length (lb/ft)	String Grade	Top Connection
14		104.20	Q-125	

Casing Description	Run Date	Set Depth (ftKB)	Wellbore
SURF	06/28/2012	1,787.0	WBDGU 1929 332N

String Nominal OD (in)	String Nominal ID (in)	Weight/Length (lb/ft)	String Grade	Top Connection
8 5/8	8.098	24.00	J-55	STC

Casing Description	Run Date	Set Depth (ftKB)	Wellbore
PRC1	06/30/2012	3,074.0	WBDGU 1929 332N

String Nominal OD (in)	String Nominal ID (in)	Weight/Length (lb/ft)	String Grade	Top Connection
5 1/2	4.950	15.50	K-55	LT&C

Tubing

Tubing - Production

Run Date	Top (ftKB)	Set Depth (ftKB)	String Max...	ID (in)	Wt (lb/ft)	String Grade	Len (ft)
09/04/2012	11.0	2,820.0	2 7/8				2,809.00

General Notes

Date	Com