CONTINENTAL OIL COMPANY
WARREN UNIT NO.10

GAS-OIL DUAL COMPLETION EQUIPMENT

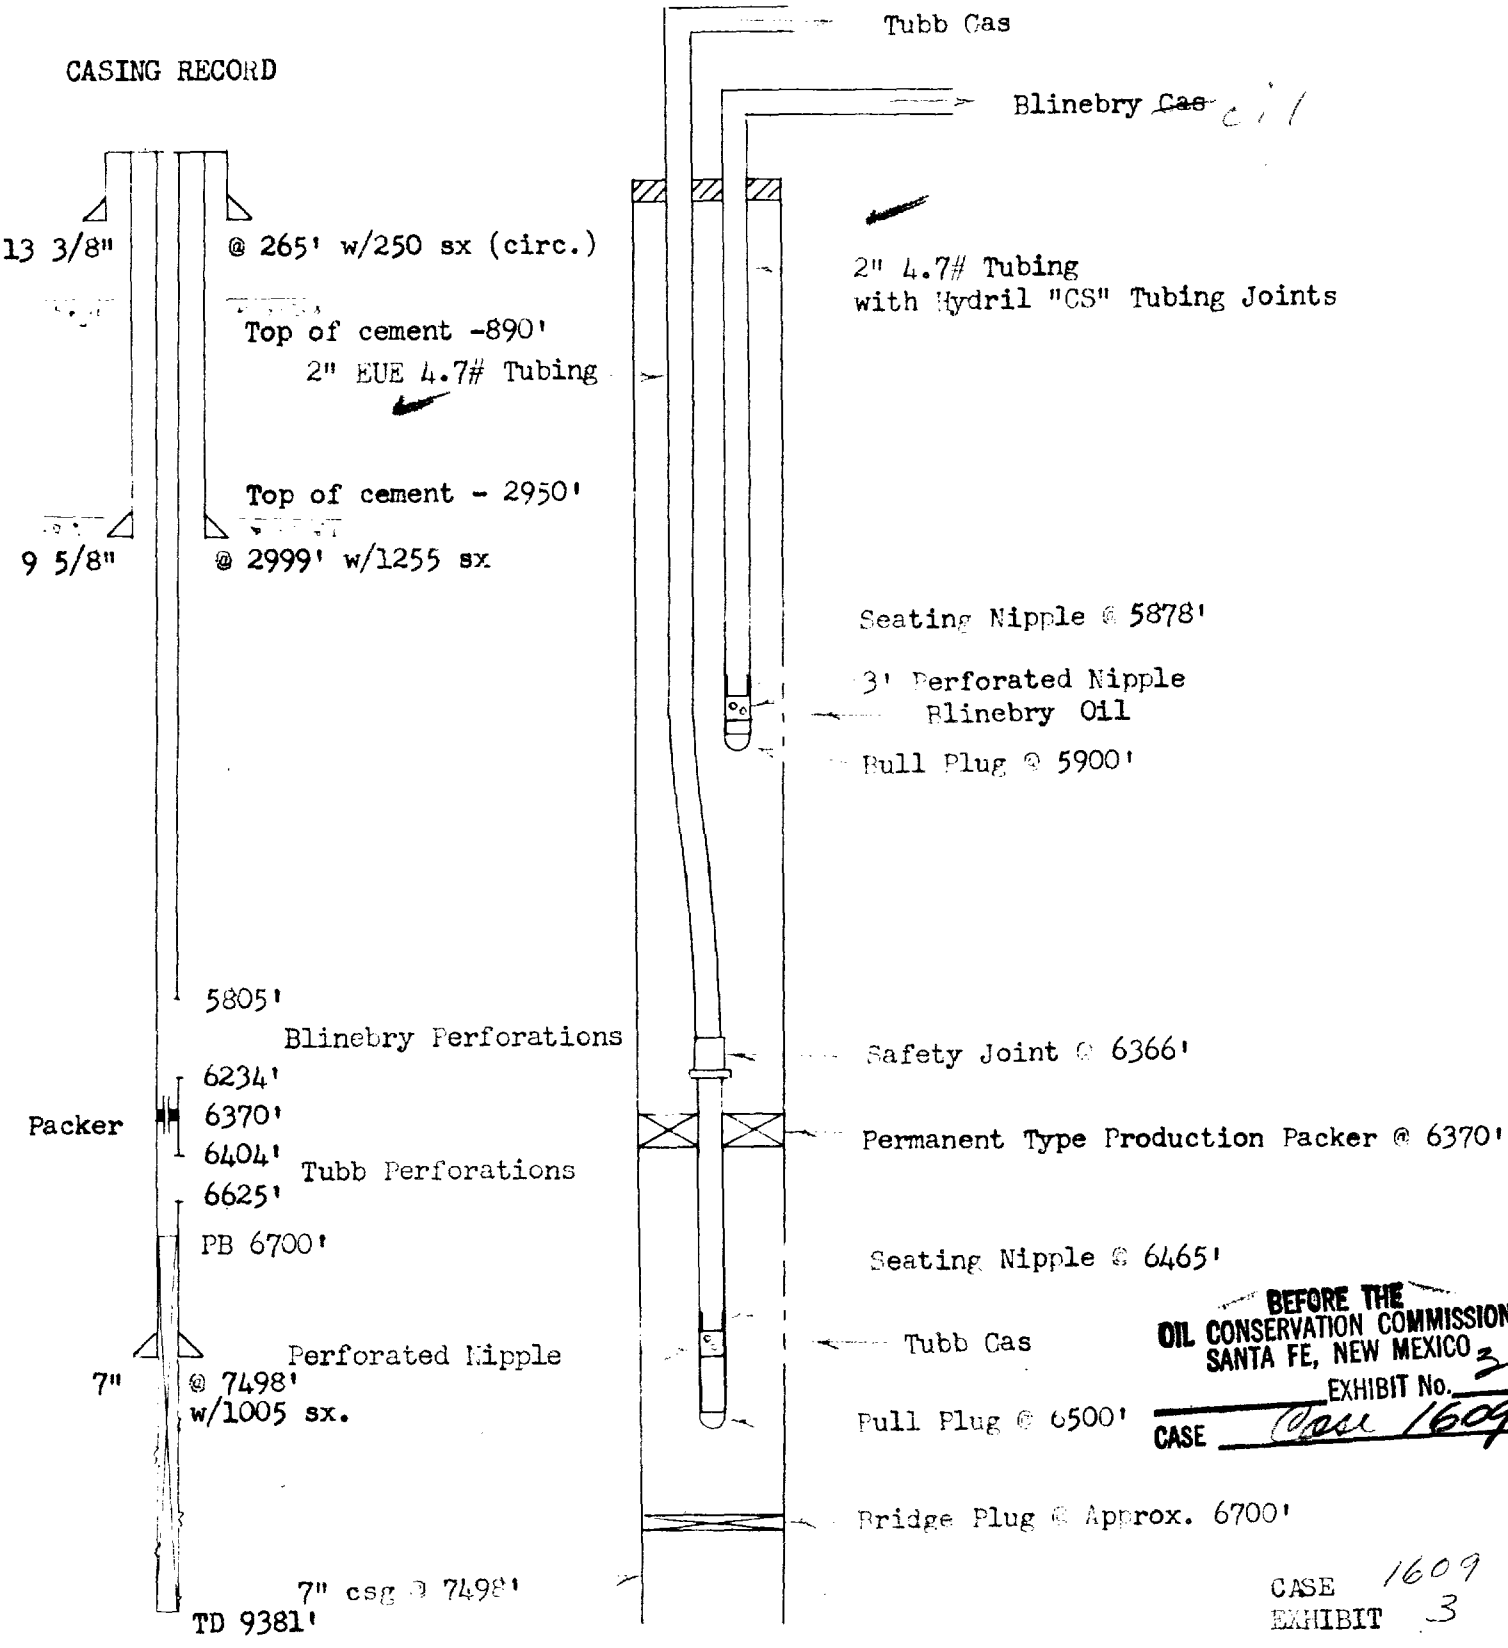

BEFORE THE
OIL CONSERVATION COMMISSION
SANTA FE, NEW MEXICO
EXHIBIT No. 3
CASE Case 1609

CASE 1609
EXHIBIT 3