


GW - 1

REPORTS

YEAR(S):

MAPS

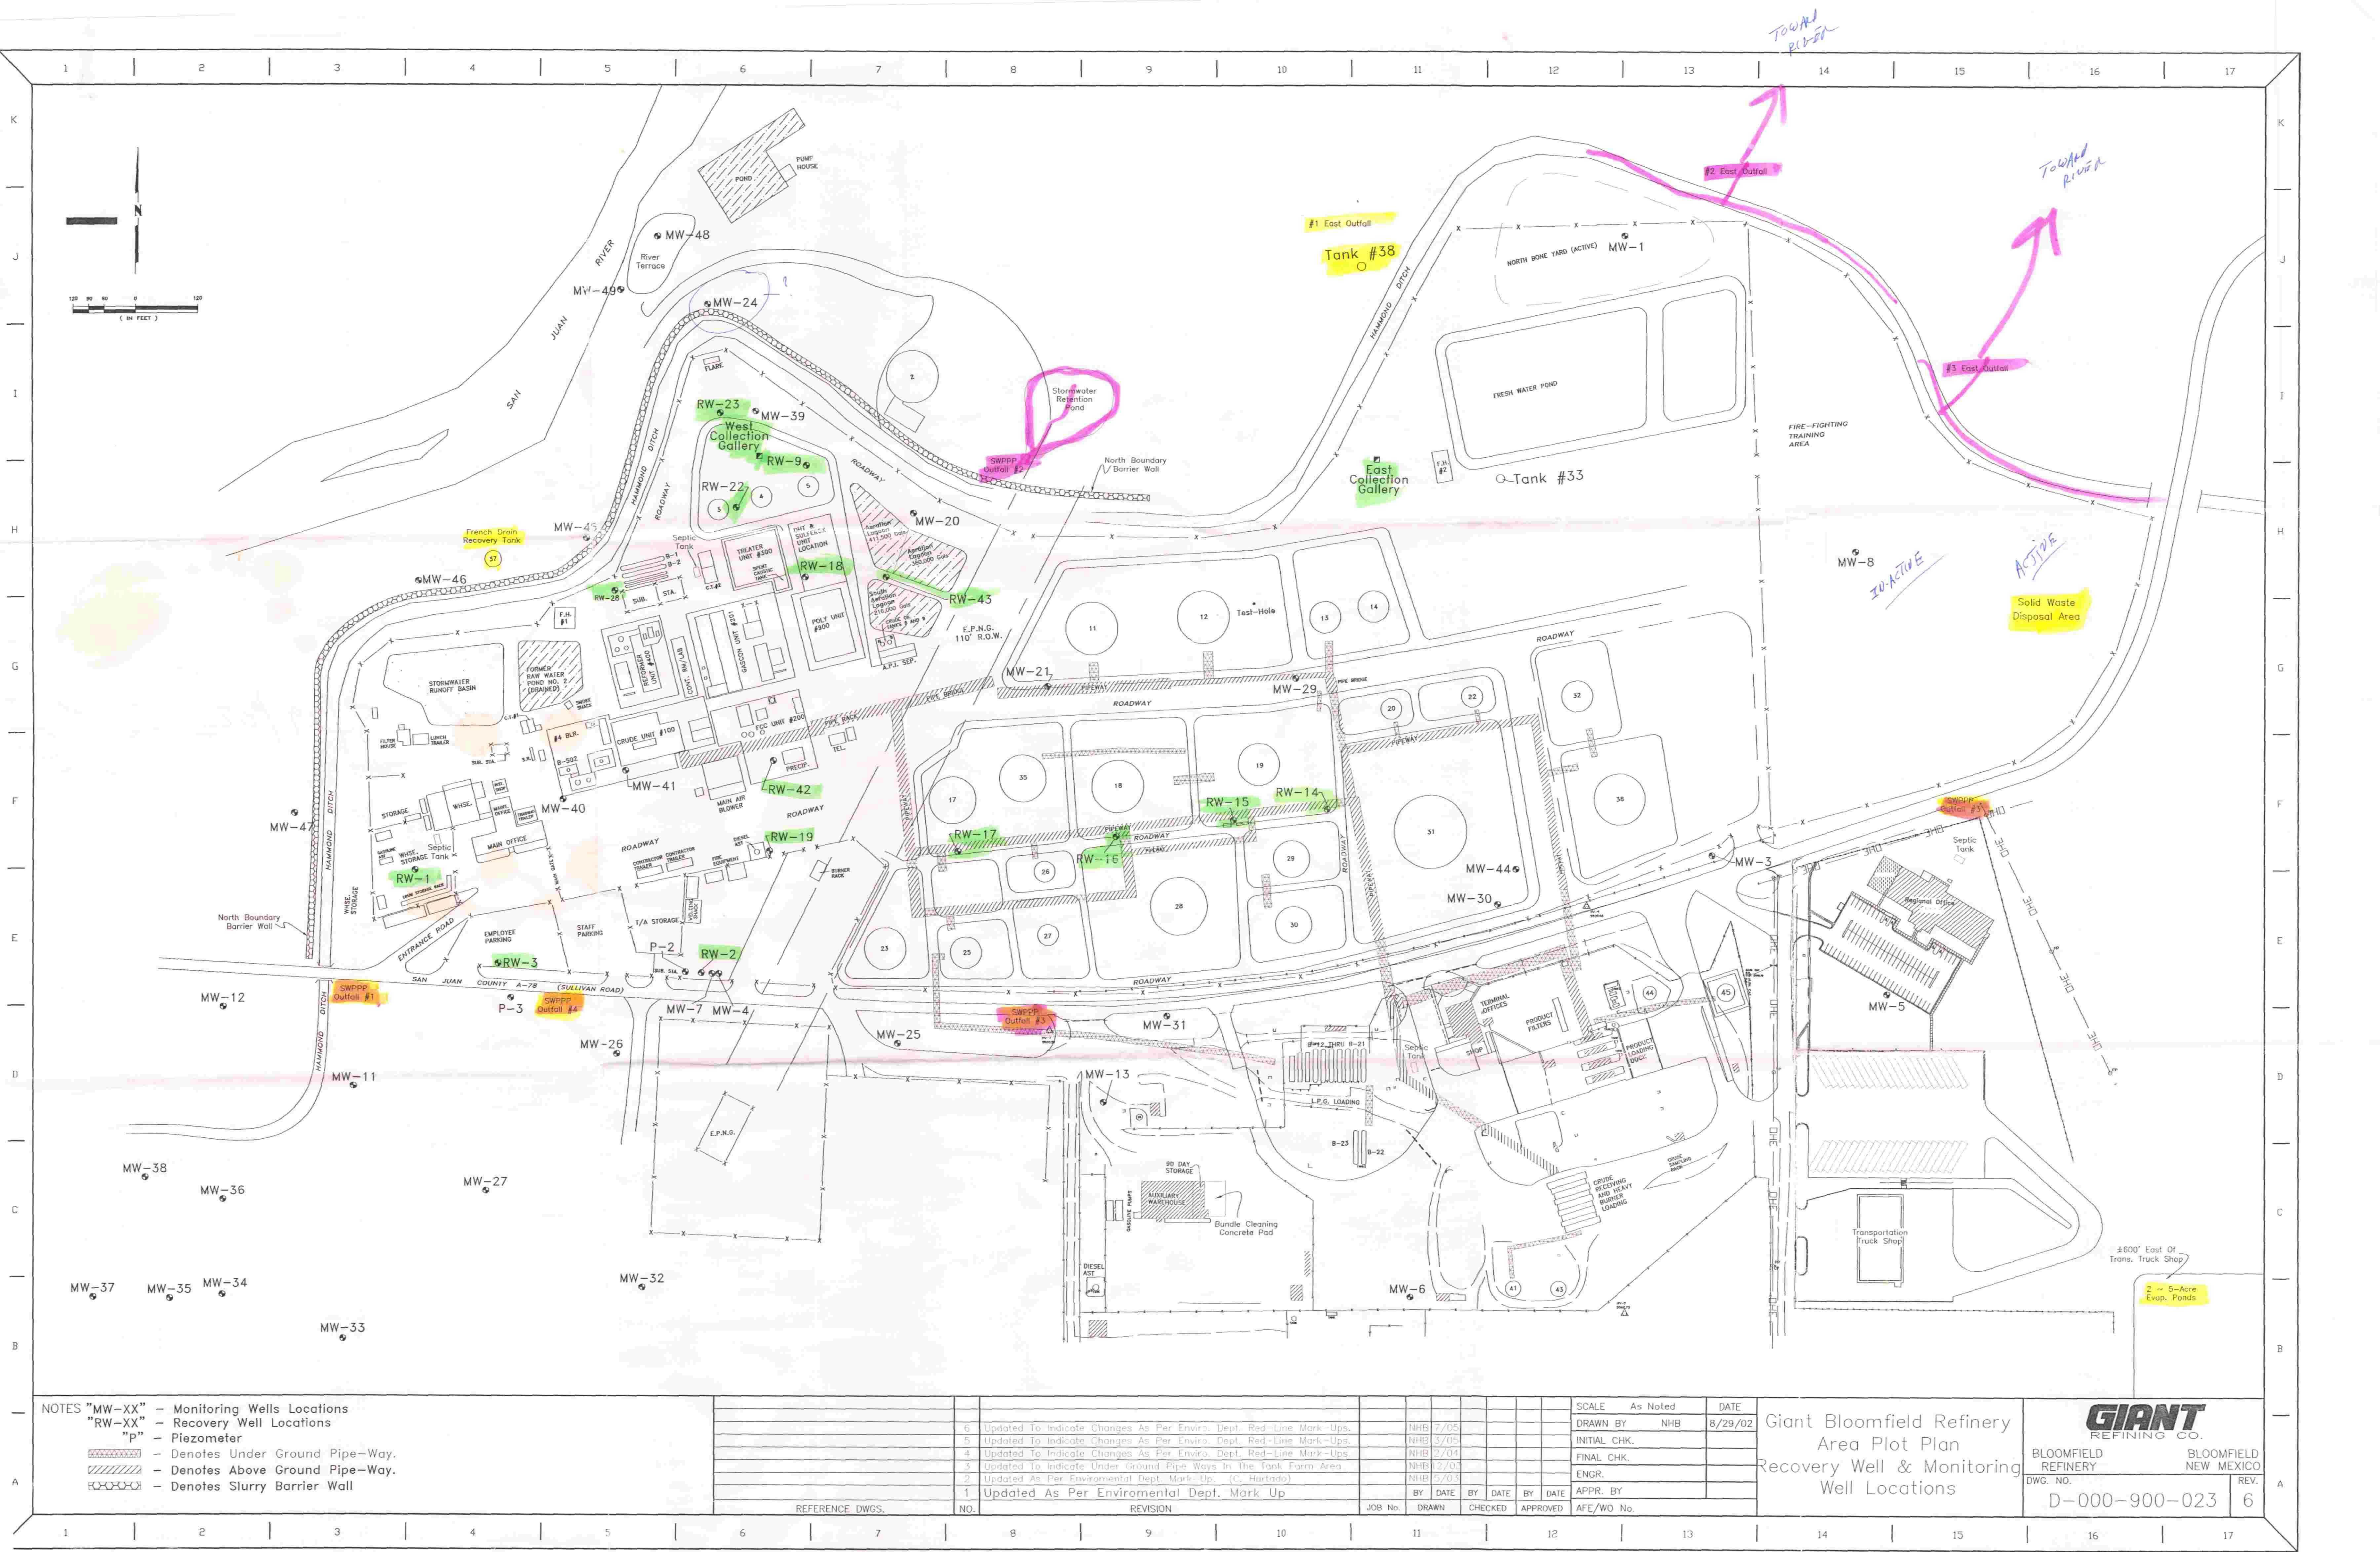

NOTES "MW-XX" - Monitoring Wells Locations
"RW-XX" - Recovery Well Locations
"P" - Piezometer
--- Denotes Under Ground Pipe-Way.
--- Denotes Above Ground Pipe-Way.
--- Denotes Slurry Barrier Wall


NO.	REVISION	DATE	BY	DATE	BY	DATE	BY	DATE	BY
6	Updated To Indicate Changes As Per Enviro. Dept. Red-Line Mark-Ups.	NHB	7/05						
5	Updated To Indicate Changes As Per Enviro. Dept. Red-Line Mark-Ups.	NHB	3/05						
4	Updated To Indicate Changes As Per Enviro. Dept. Red-Line Mark-Ups.	NHB	2/04						
3	Updated To Indicate Under Ground Pipe Ways In The Tank Farm Area	NHB	2/03						
2	Updated As Per Environmental Dept. Mark-Up. (C. Hurtado)	NHB	5/03						
1	Updated As Per Environmental Dept. Mark-Up								

SCALE As Noted
DRAWN BY NHB
INITIAL CHK.
FINAL CHK.
ENGR.
APPR. BY
AFE/WO No.

DATE 8/29/02

Giant Bloomfield Refinery
Area Plot Plan
Recovery Well & Monitoring
Well Locations

GIANT
REFINING CO.
BLOOMFIELD
NEW MEXICO
DWG. NO. D-000-900-023
REV. 6

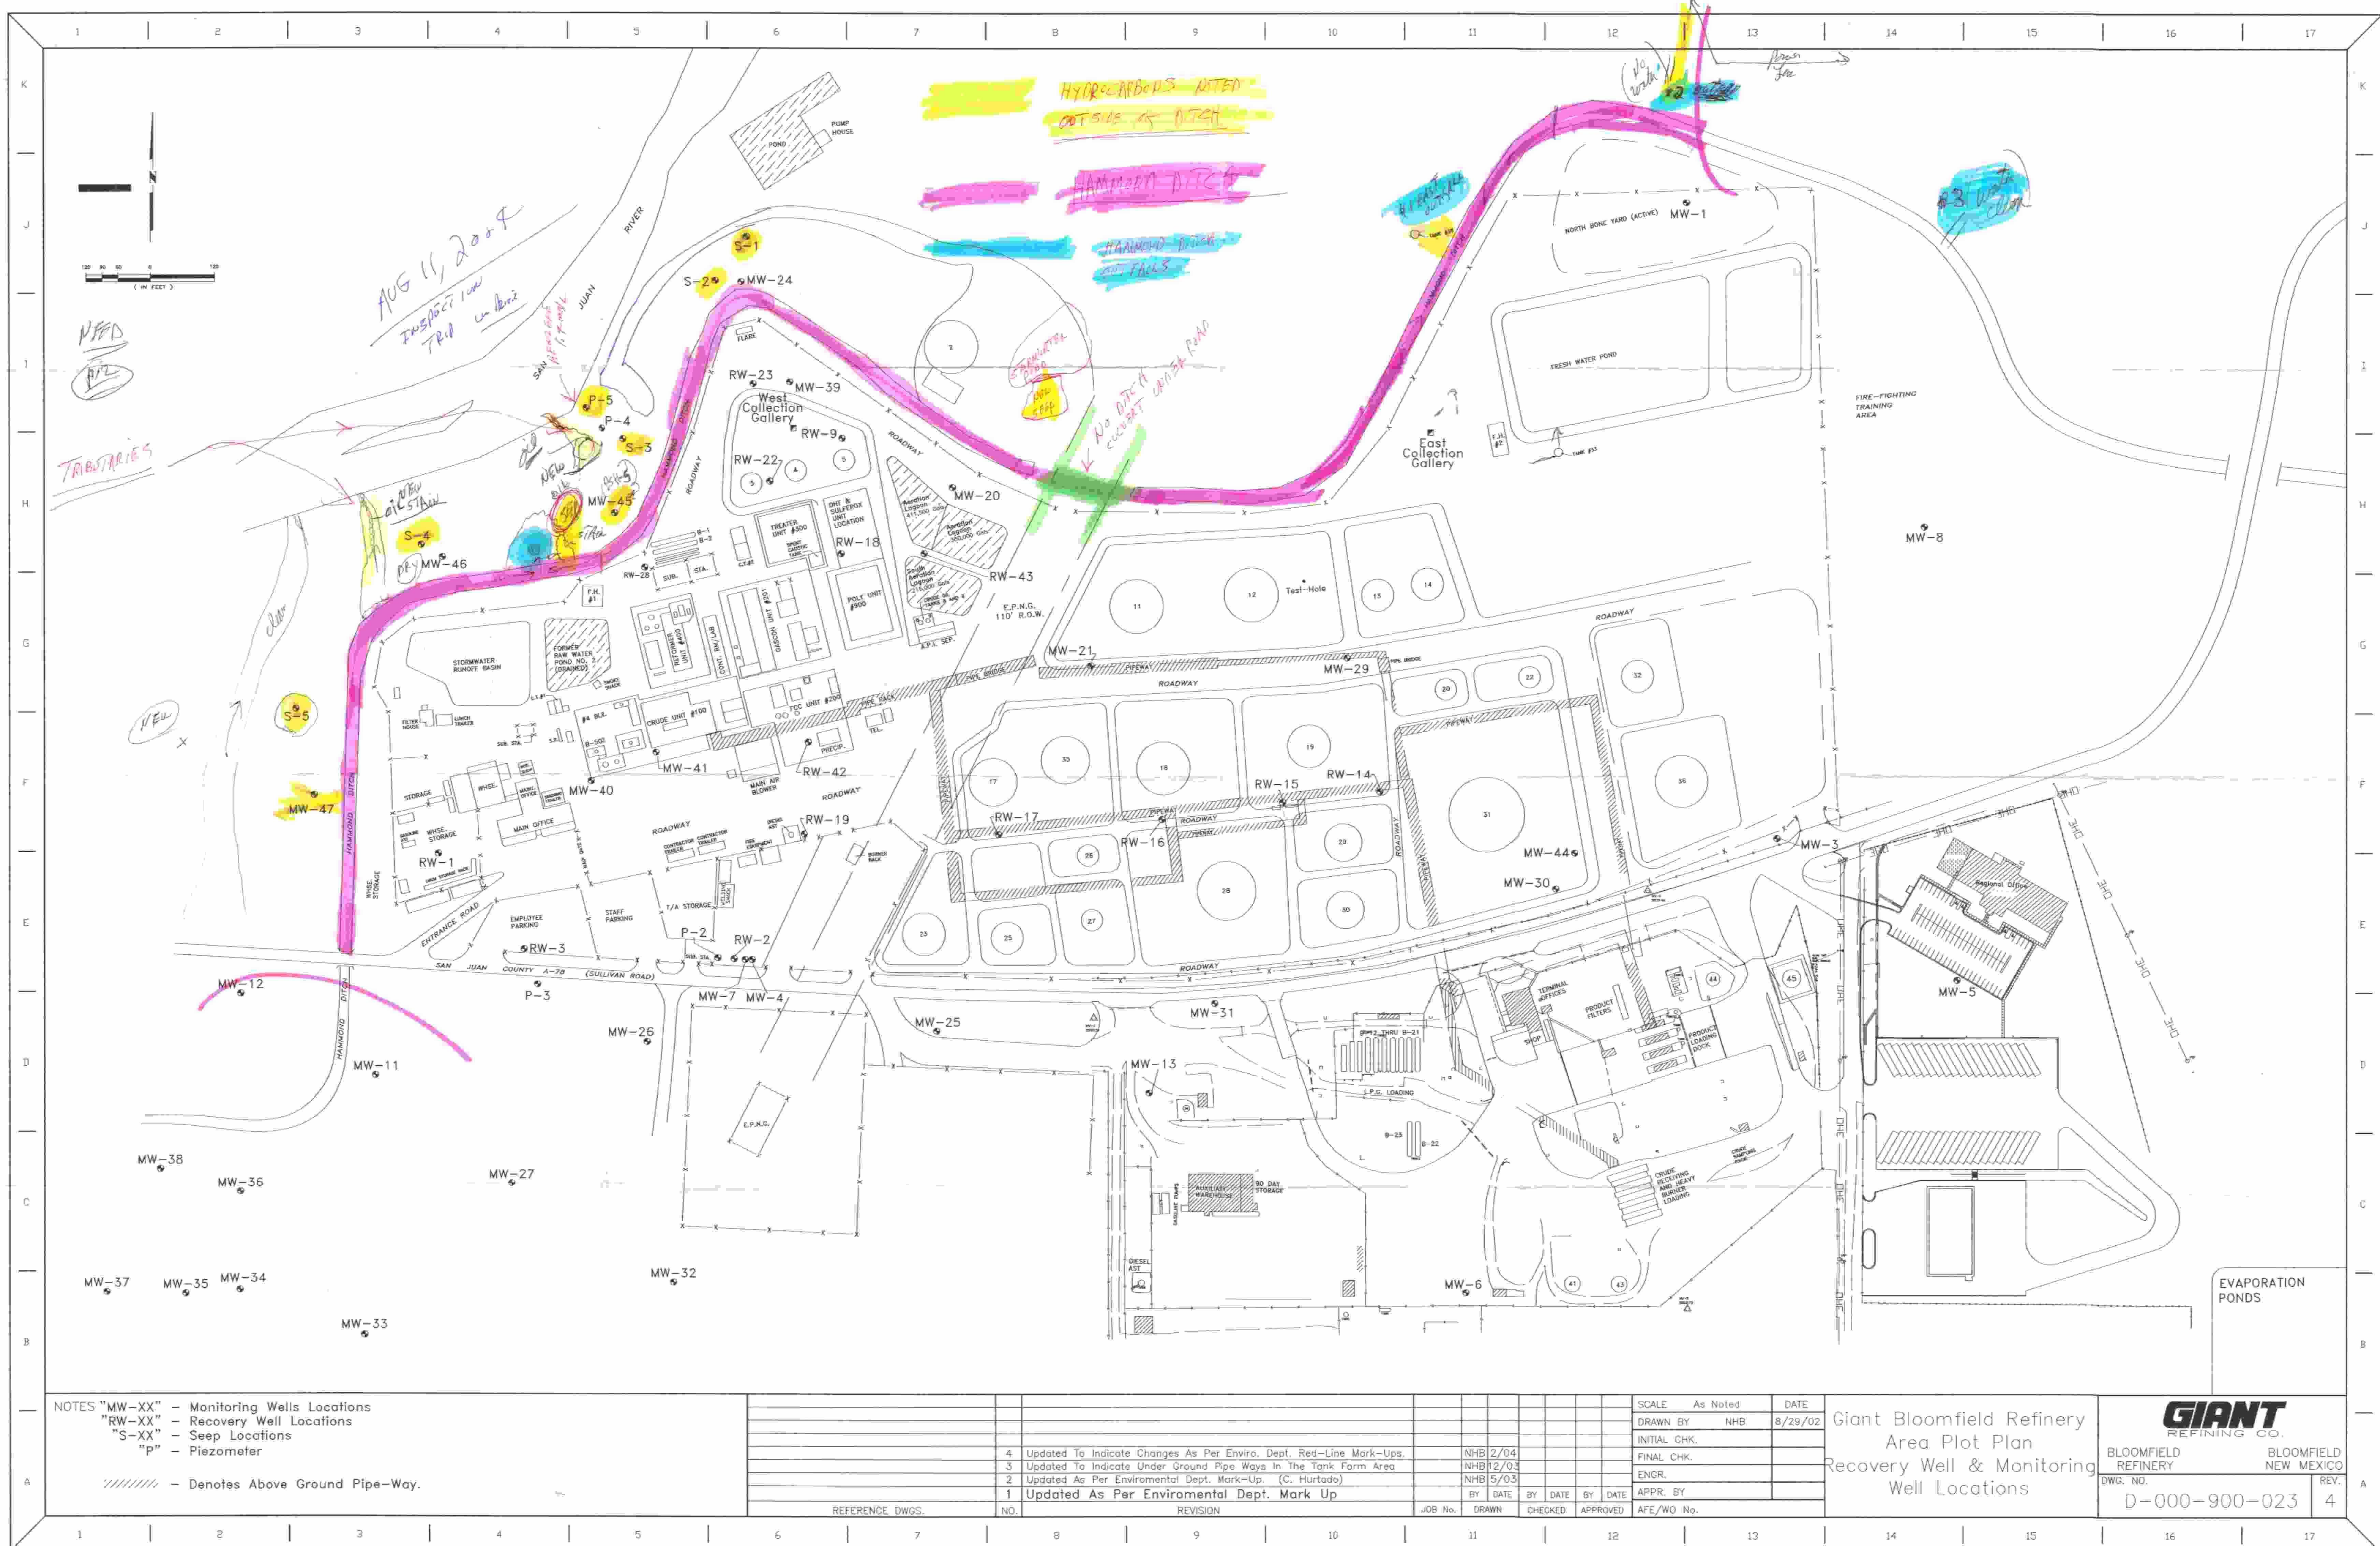




LEGEND


- RW - RECOVERY WELL
- GBR - MONITOR WELL

0 100' 200' 300'
SCALE

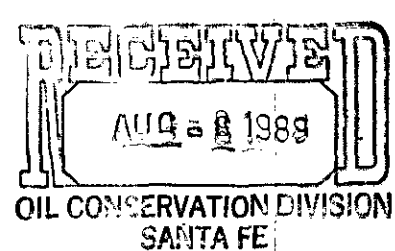


GIANT BLOOMFIELD REFINERY
SAN JUAN COUNTY, NEW MEXICO



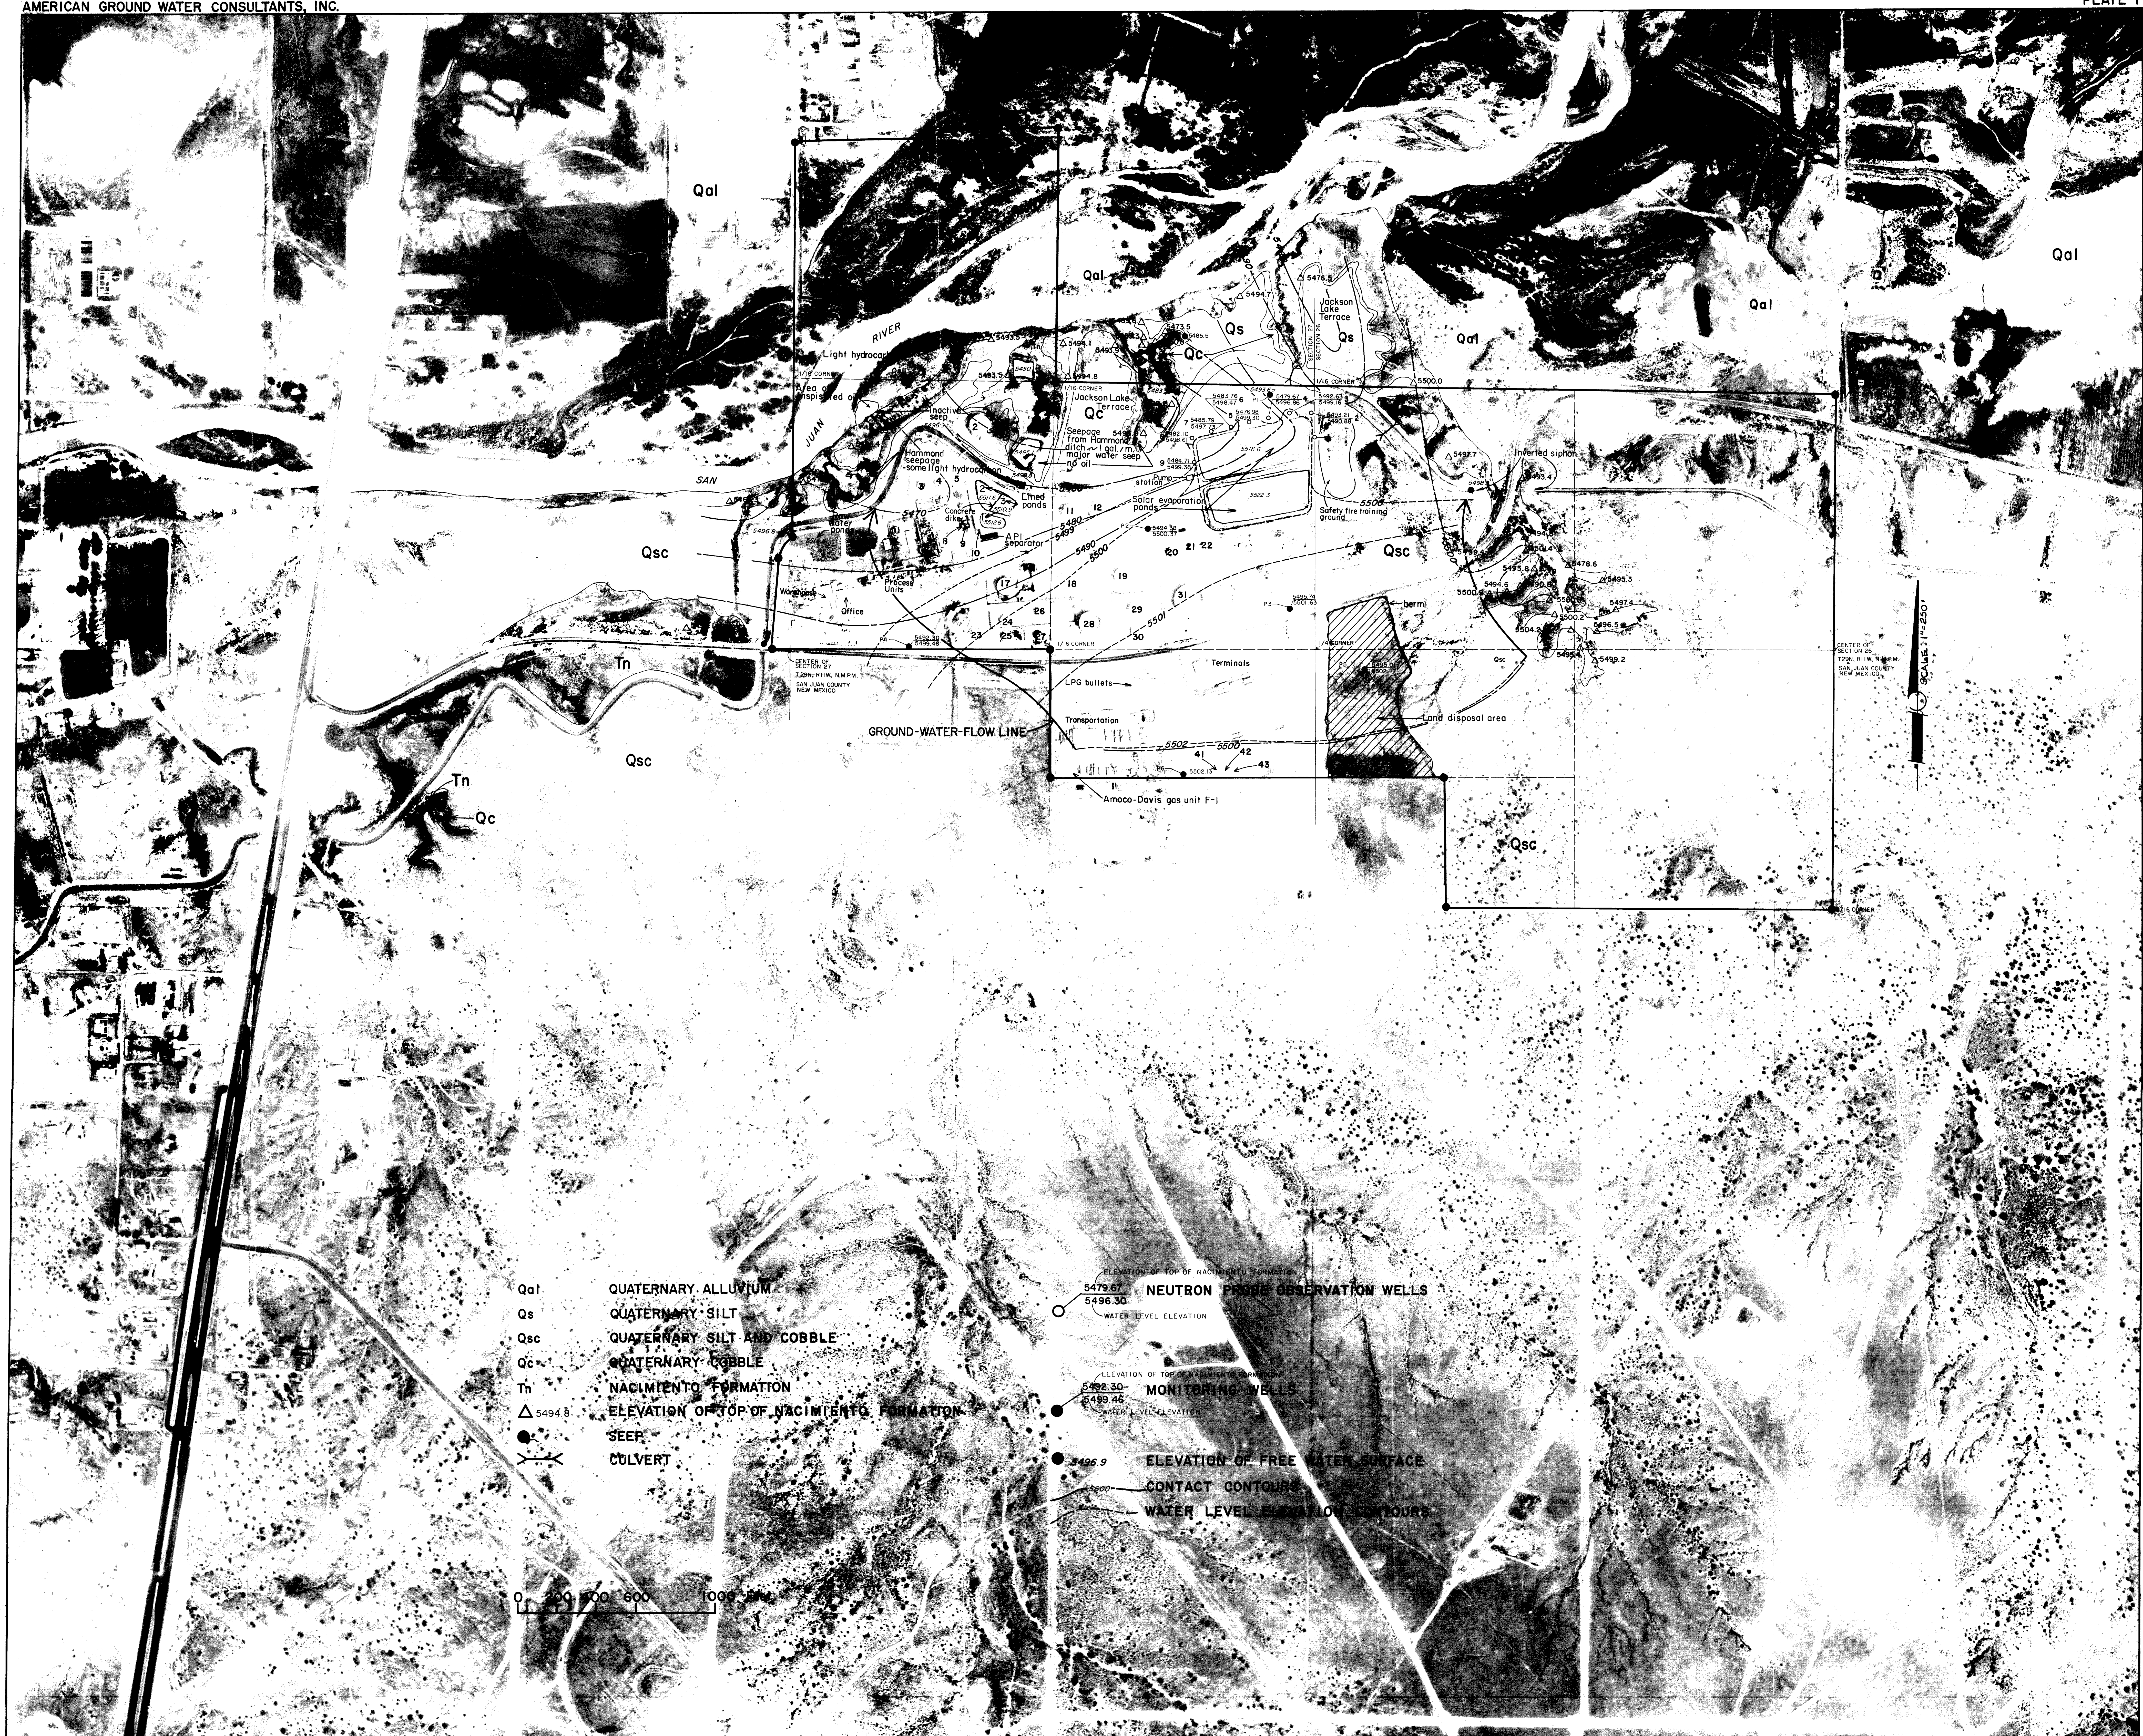

TOPOGRAPHIC MAP OF PLATEAU PROPERTY
SHEET 1

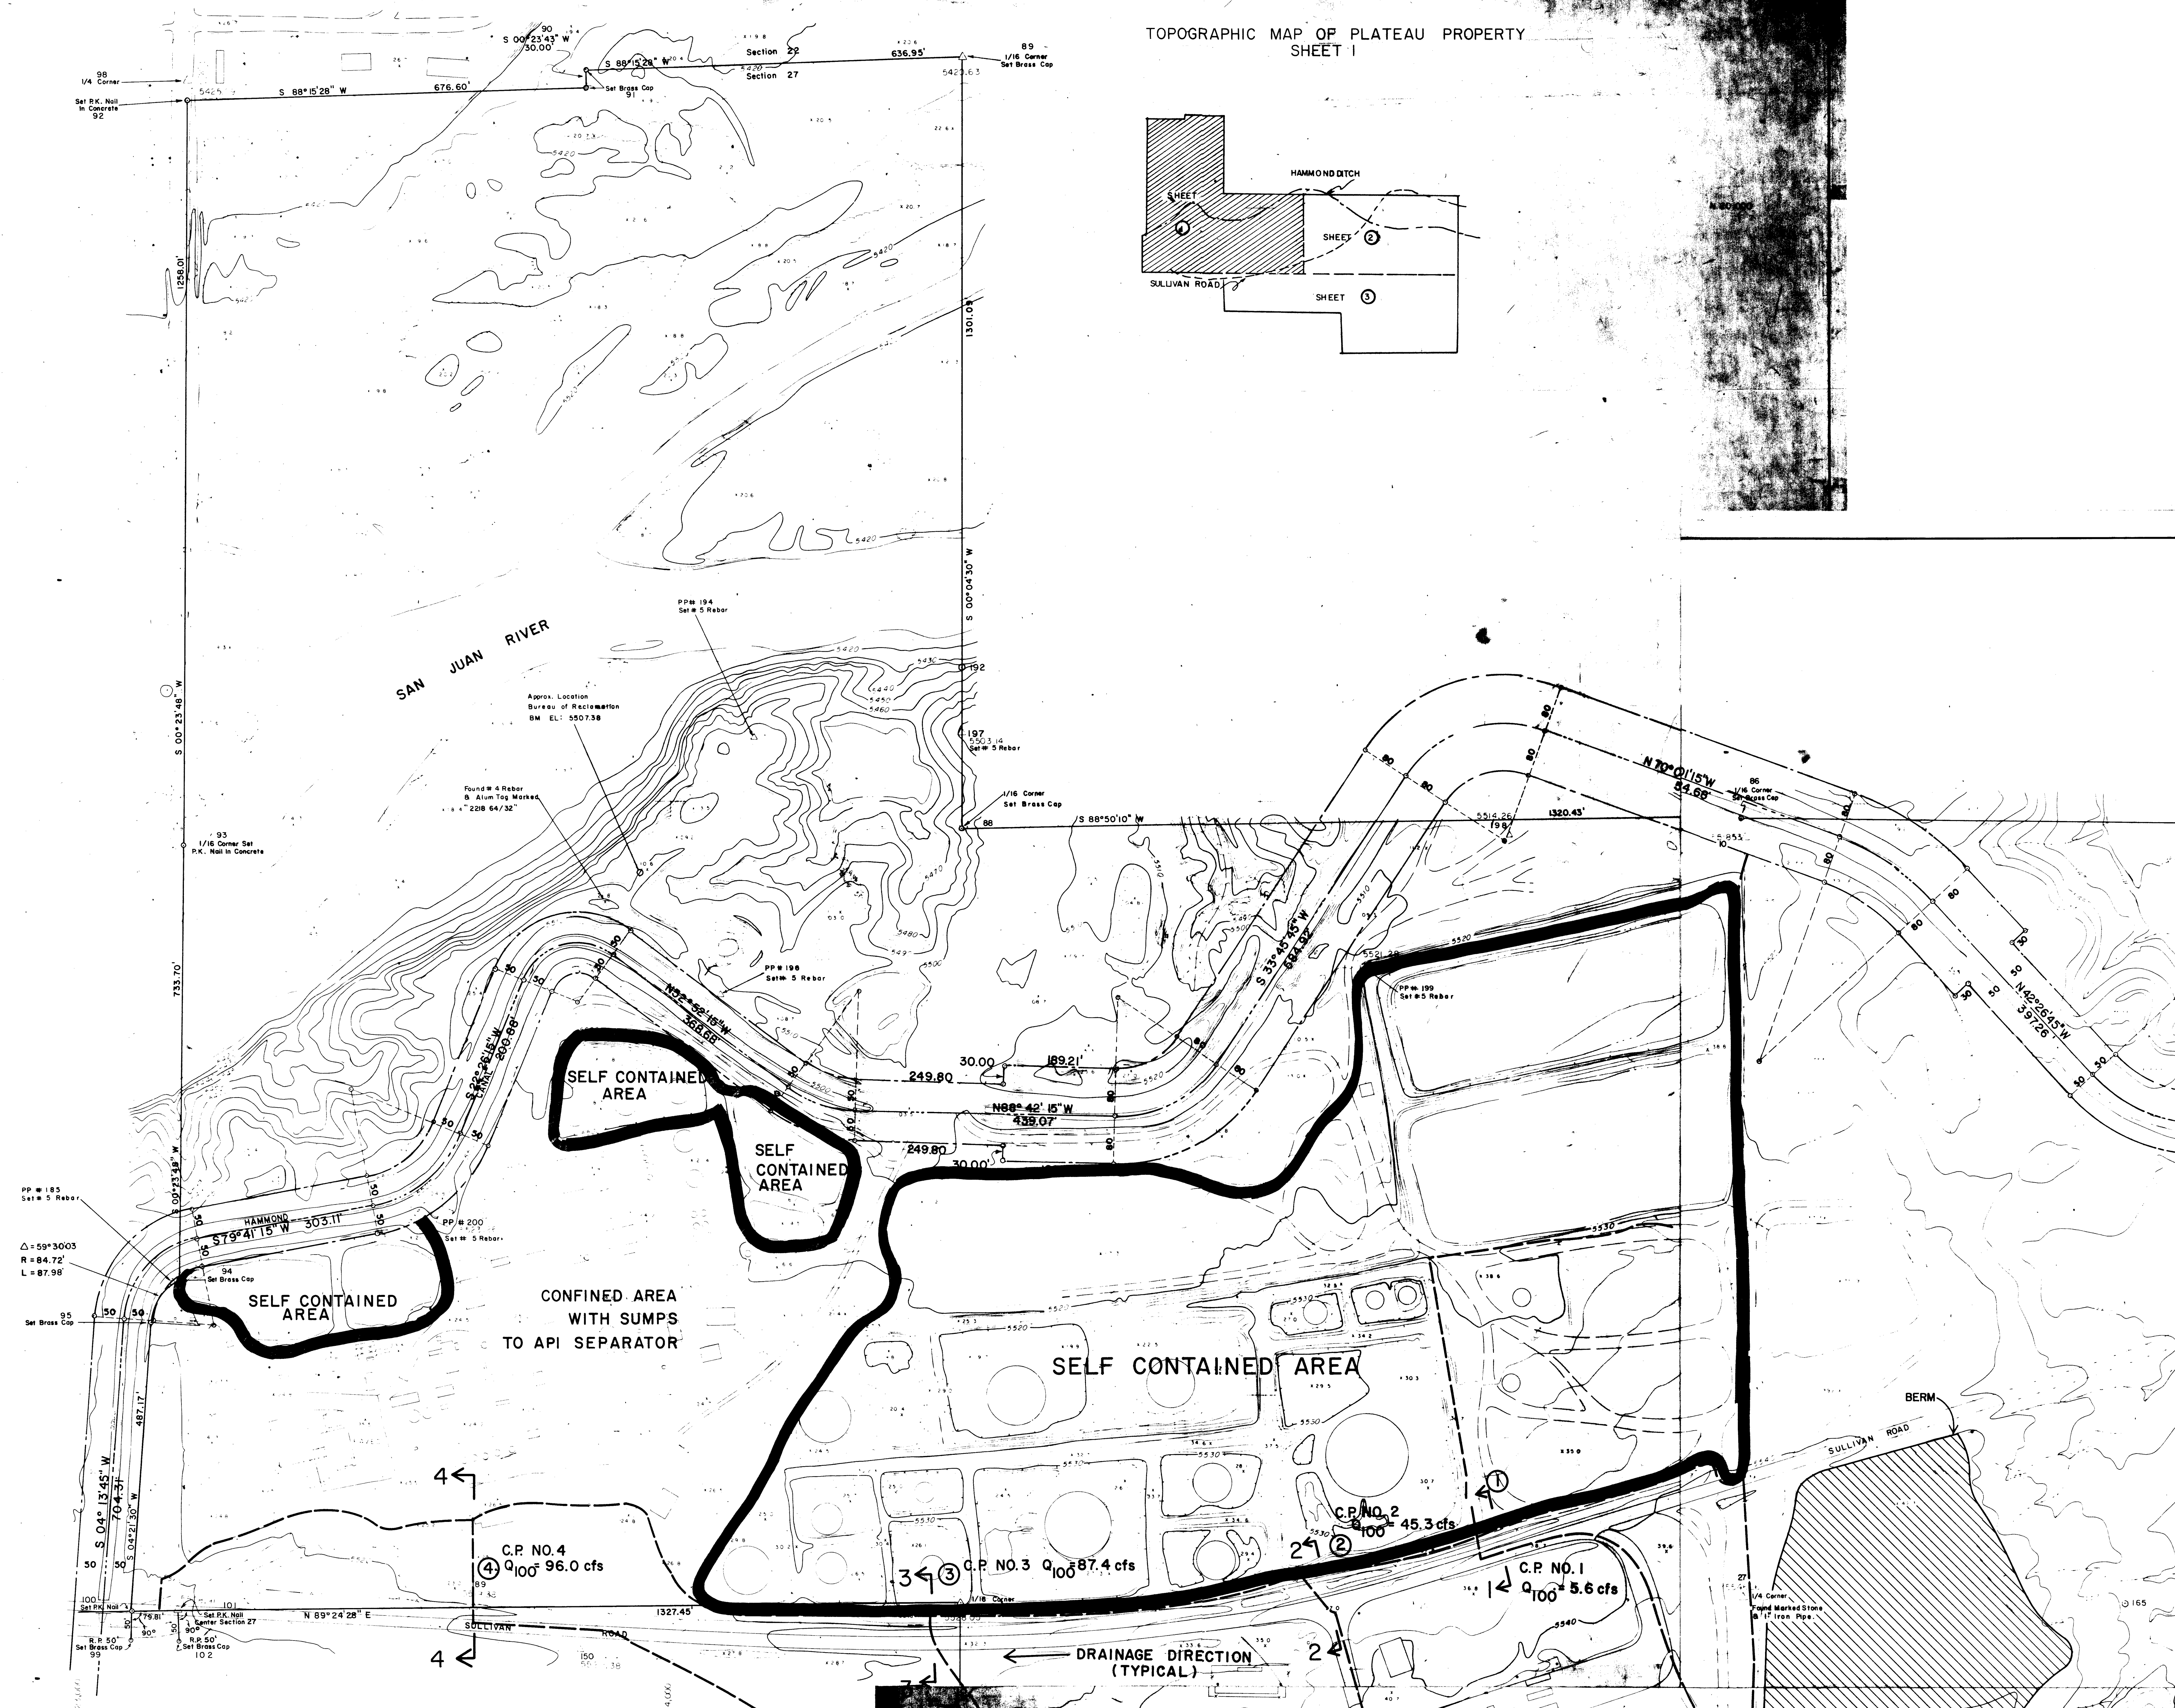


TOPOGRAPHIC MAP OF PLATEAU PROPERTY

CONTOUR
INTERVAL
2'

SCALE: 1" = 100'


SHEET
1
TRANSOF
SHEETS 2 & 3
N 20.000

 

TOPOGRAPHIC MAP OF PLATEAU PROPERTY




CONTOUR
INTERVAL
2

SCALE: 1" = 100'

 

TOPOGRAPHIC MAP OF PLATEAU PROPERTY

TOPOGRAPHIC MAP OF PLATEAU PROPERTY
SHEET 1

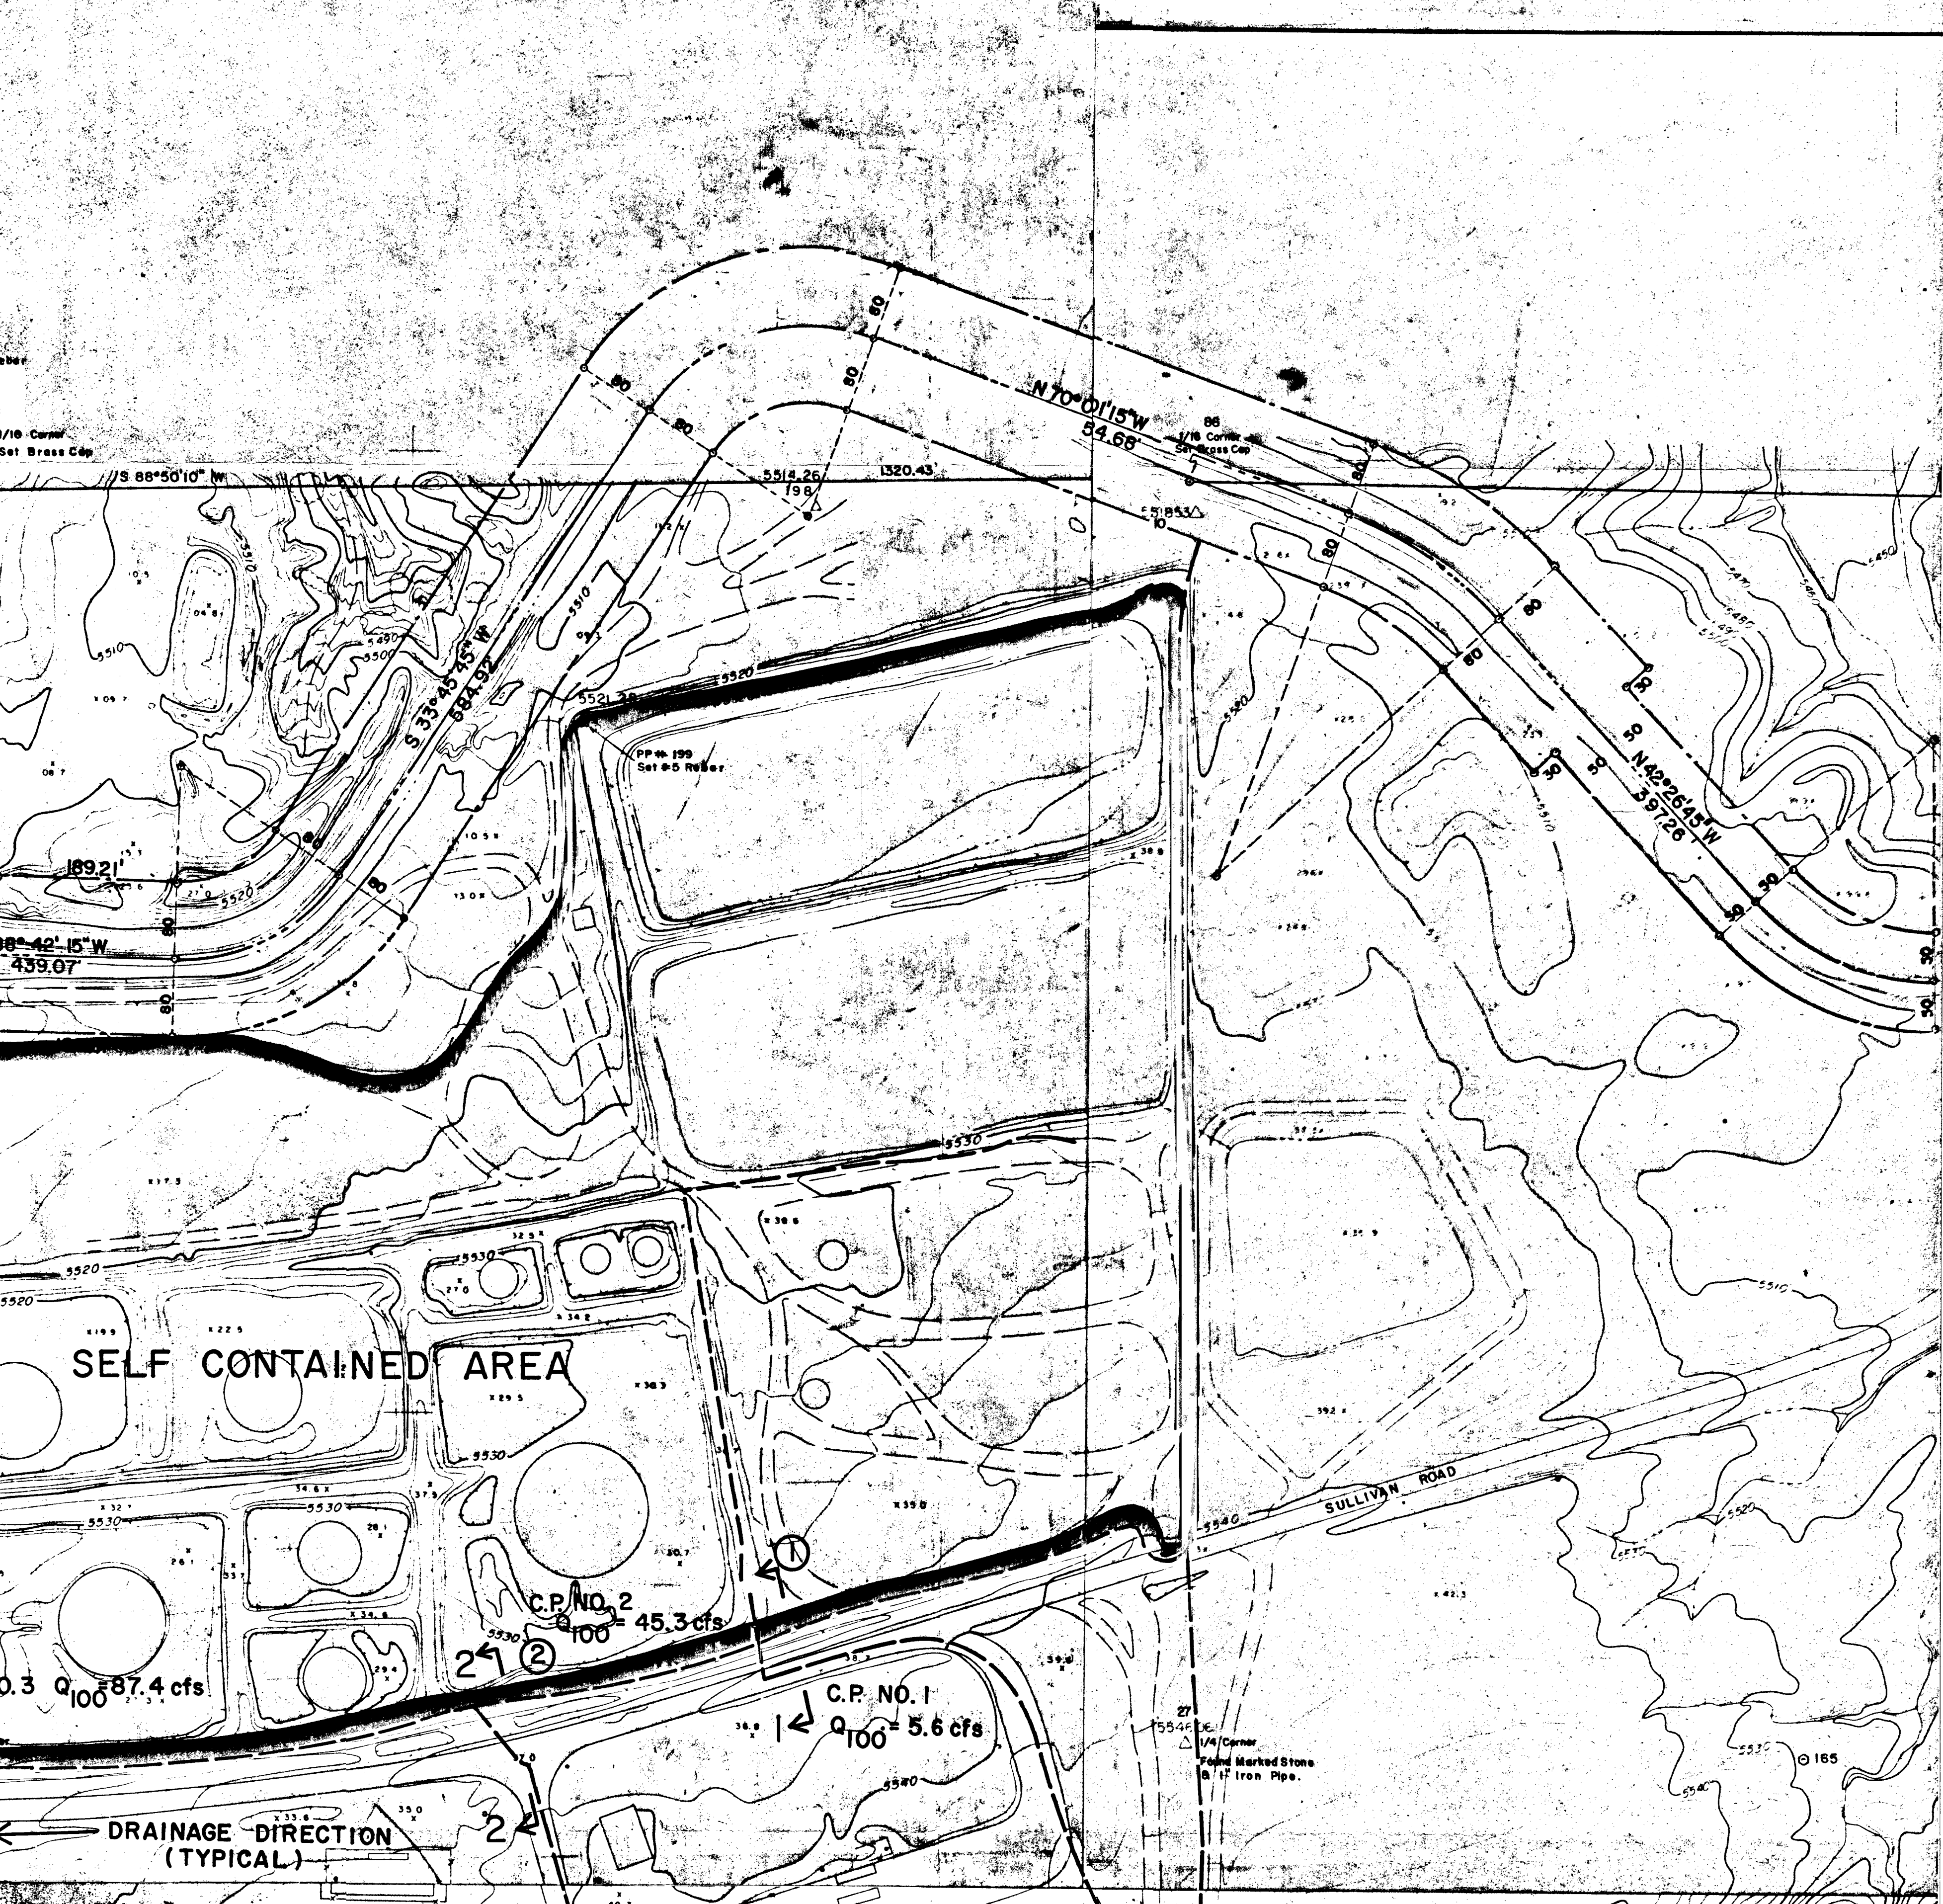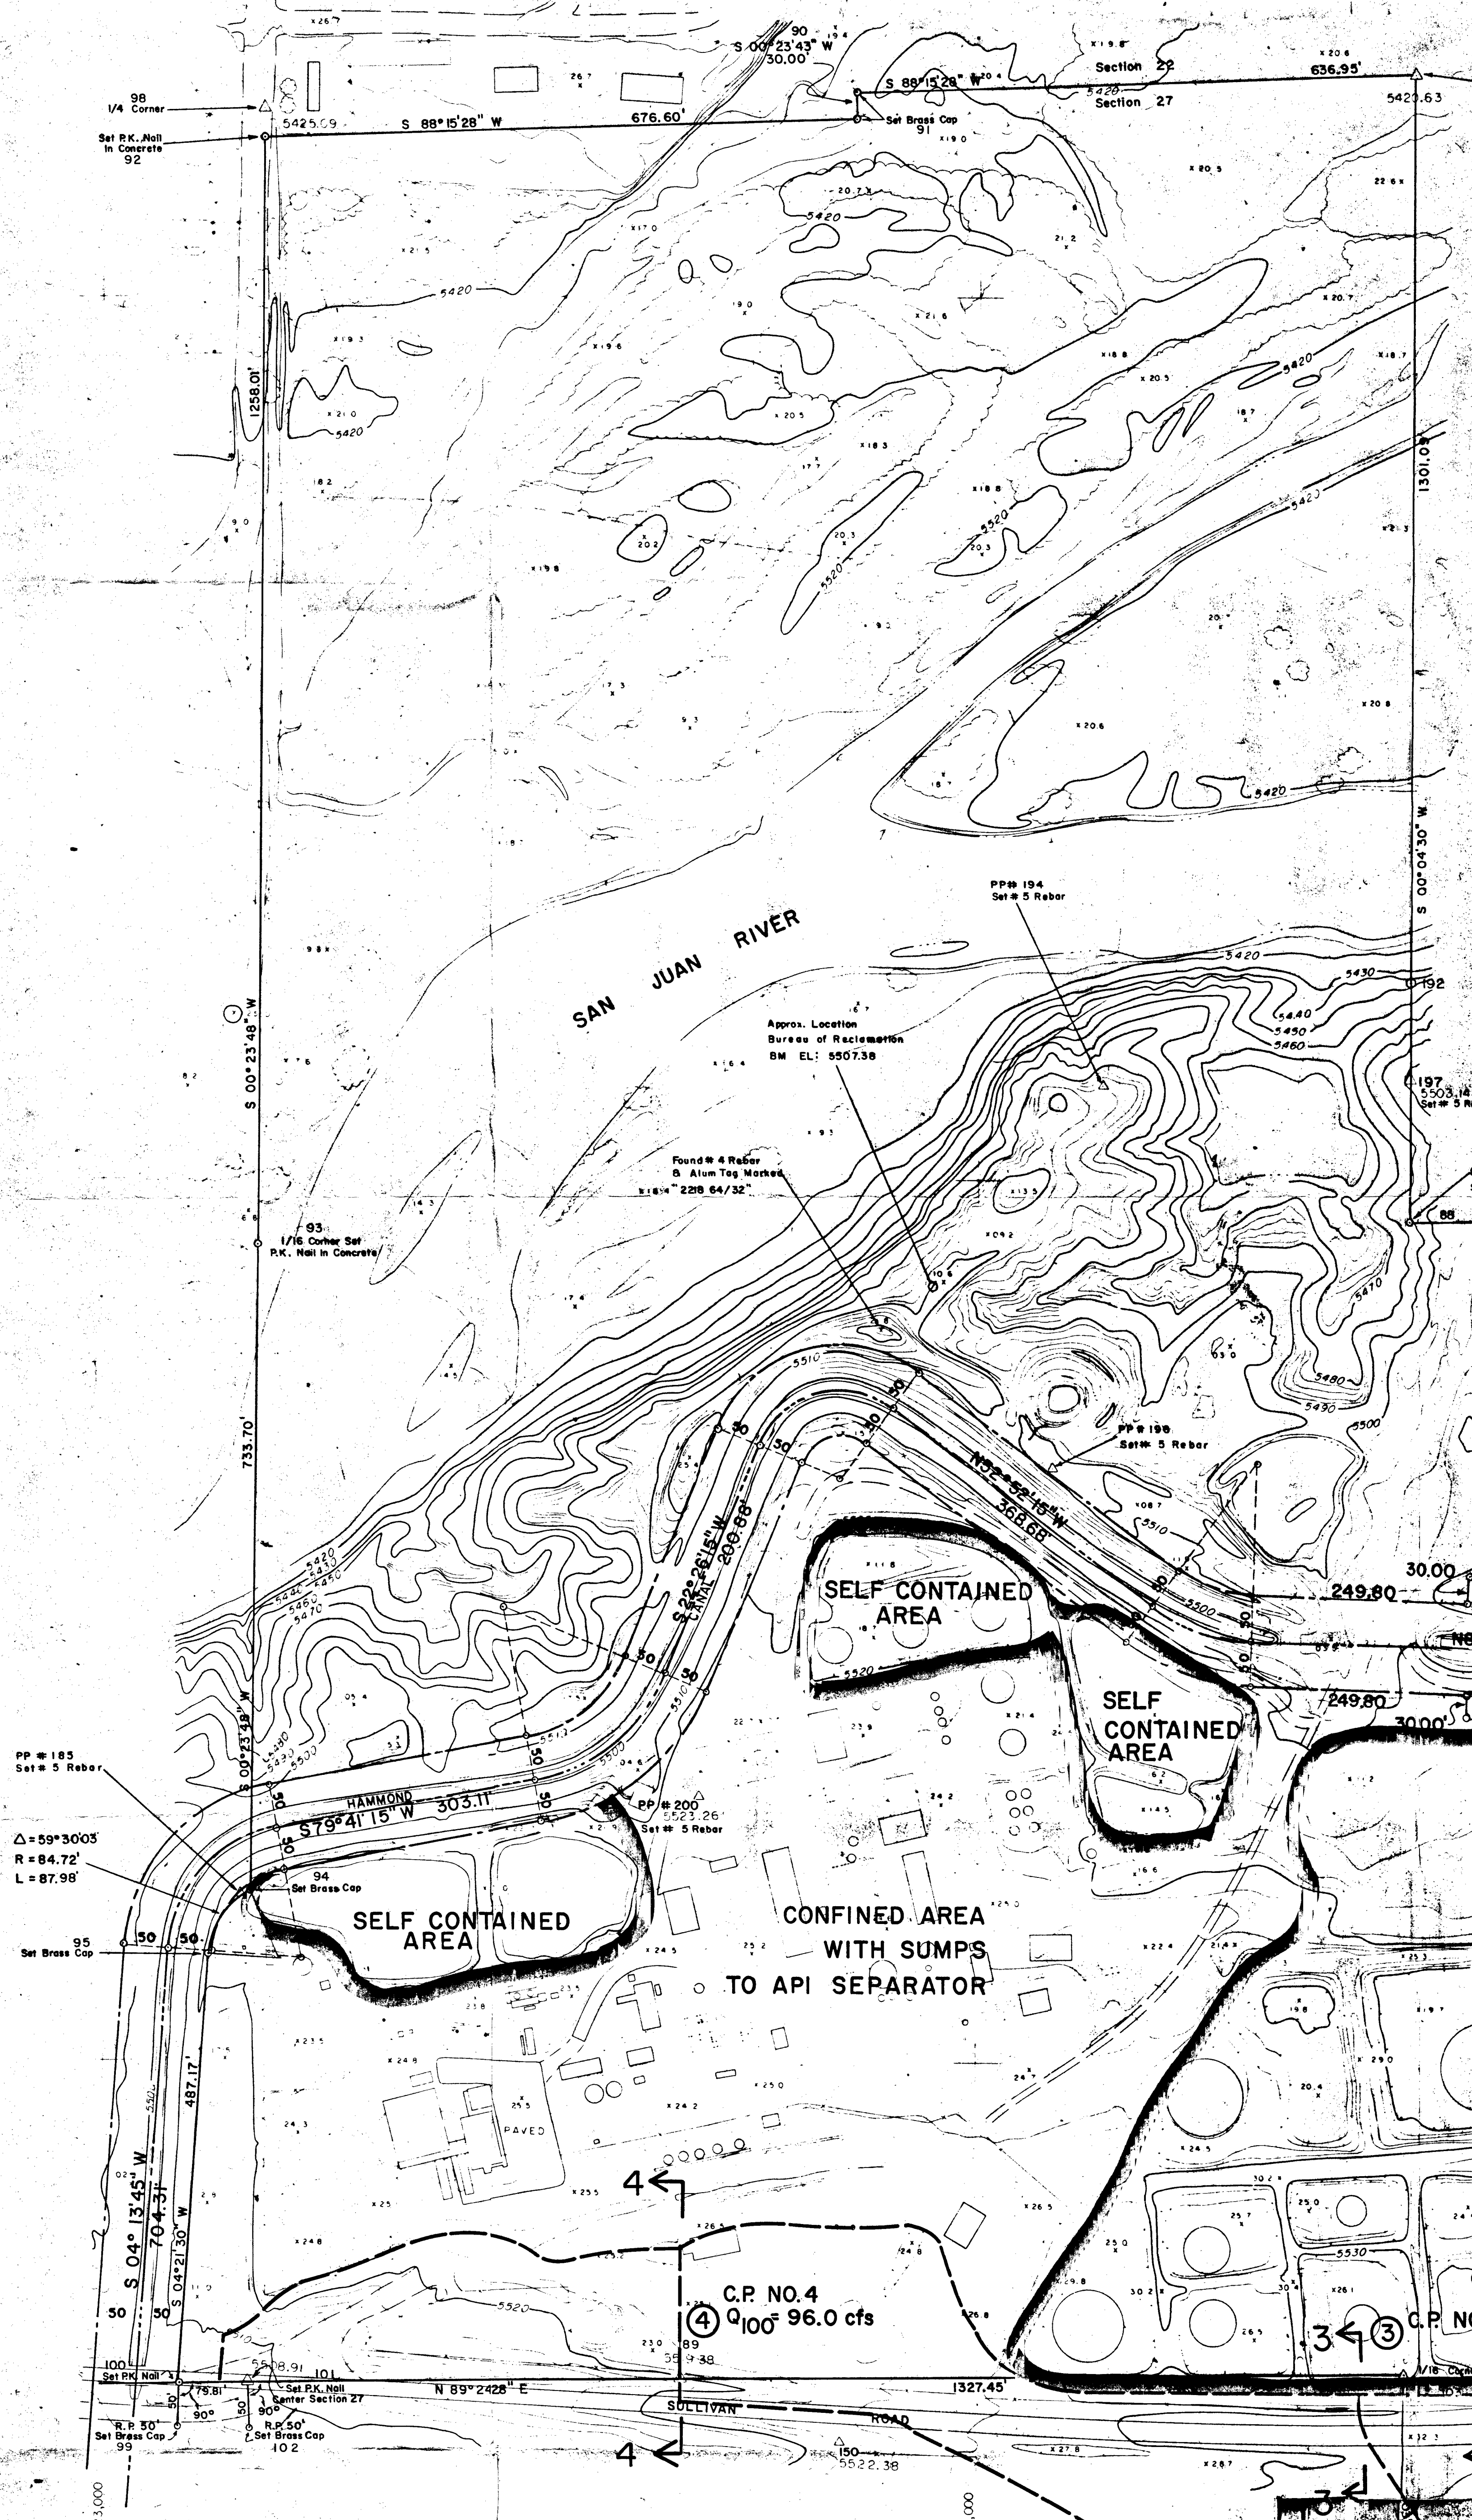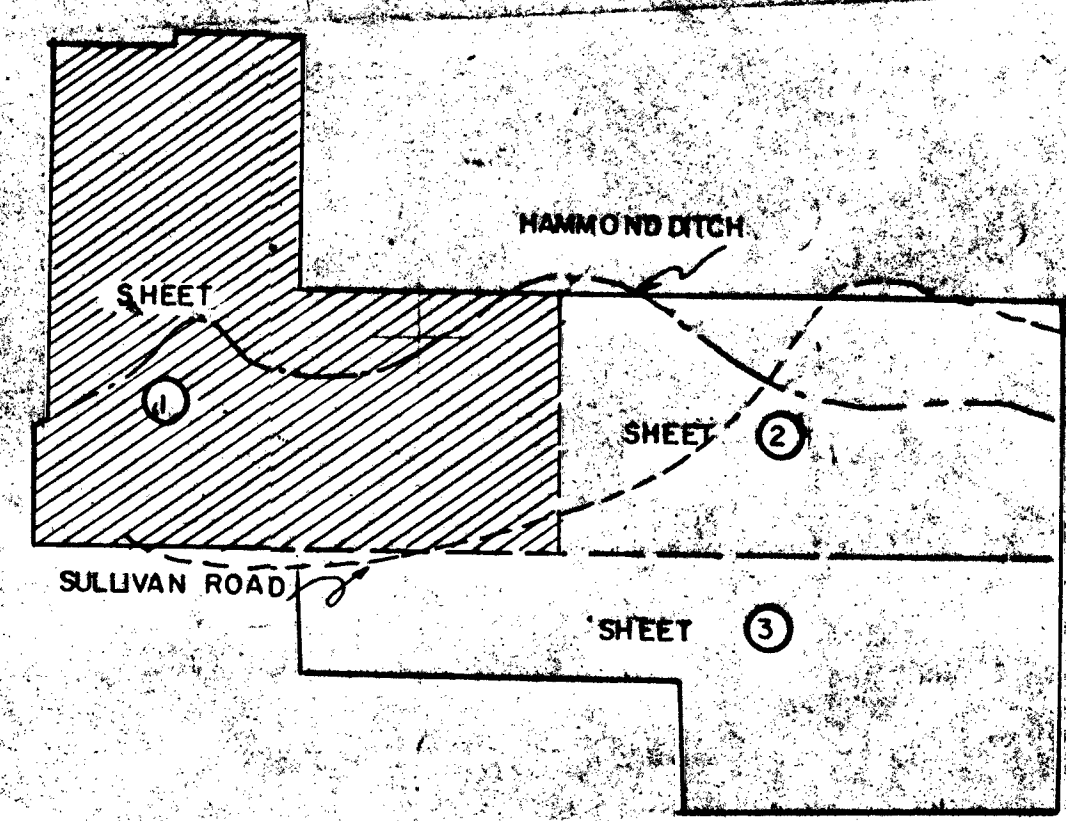


TOPOGRAPHIC MAP OF PLATEAU PROPERTY

CONTOUR
INTERVAL
2'


SCALE: 1" = 100'

Sheet 1
Plateau
2
(3/84 - Inverted) Land Application



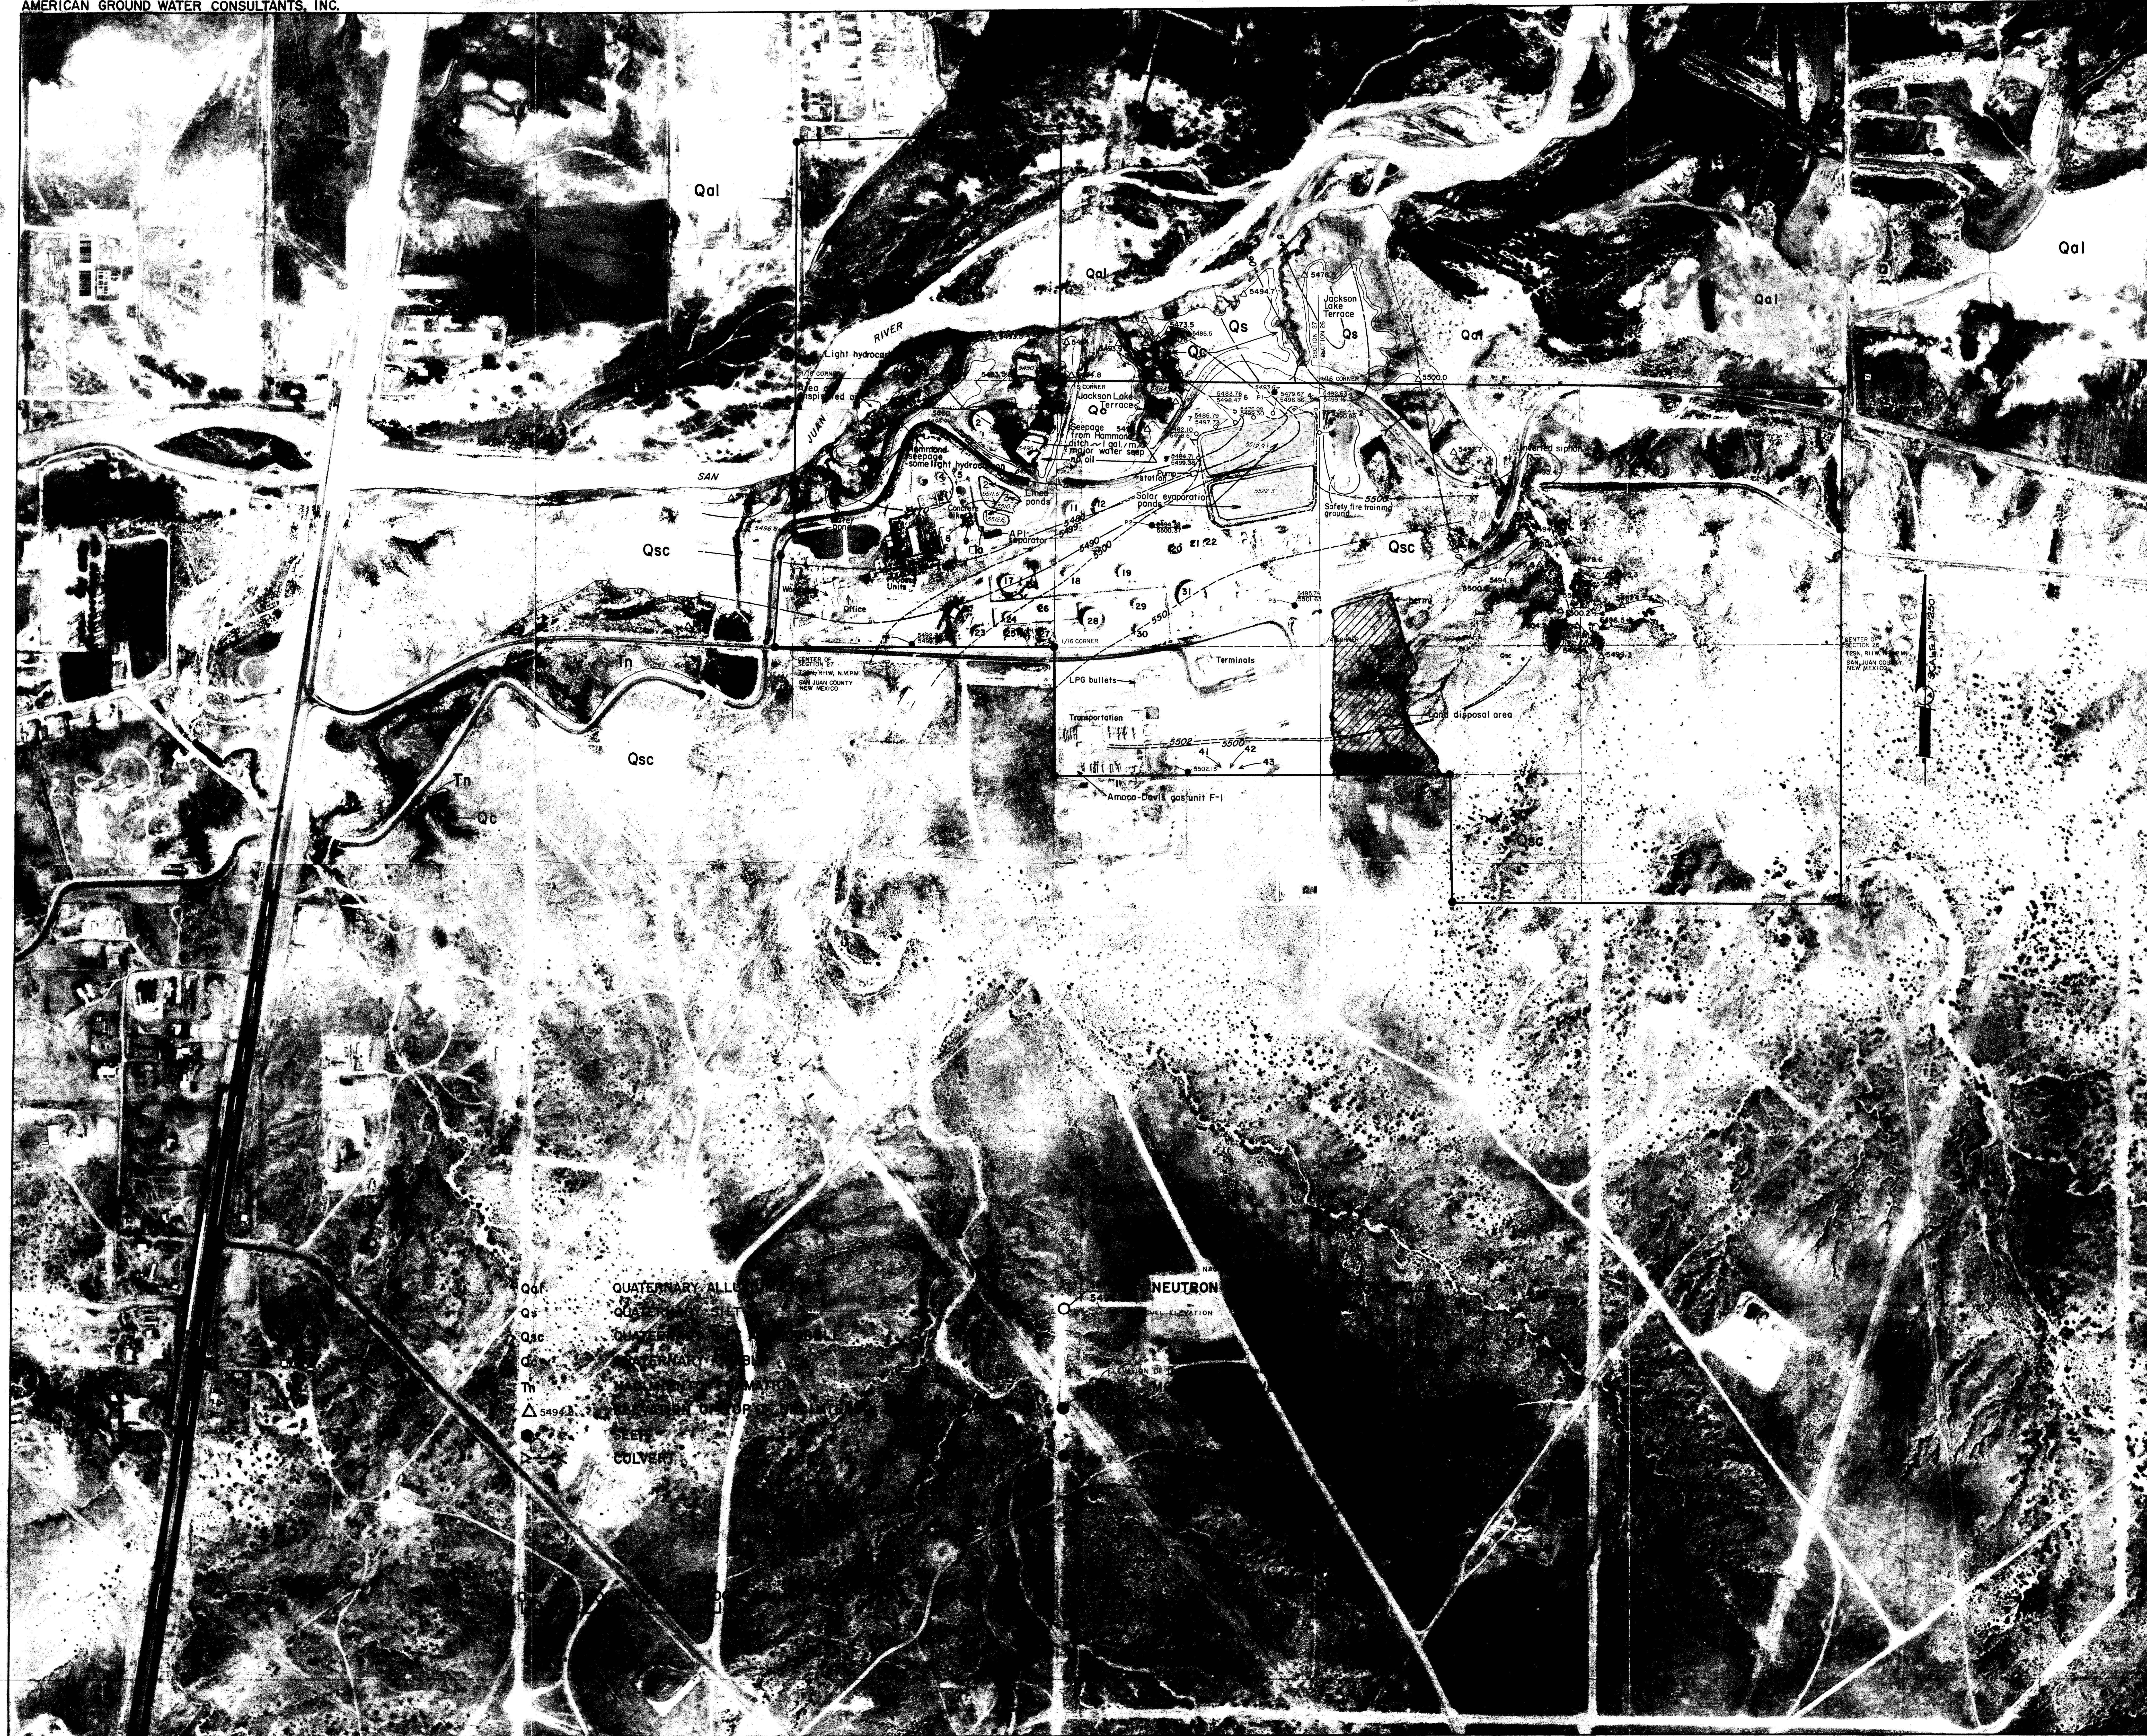




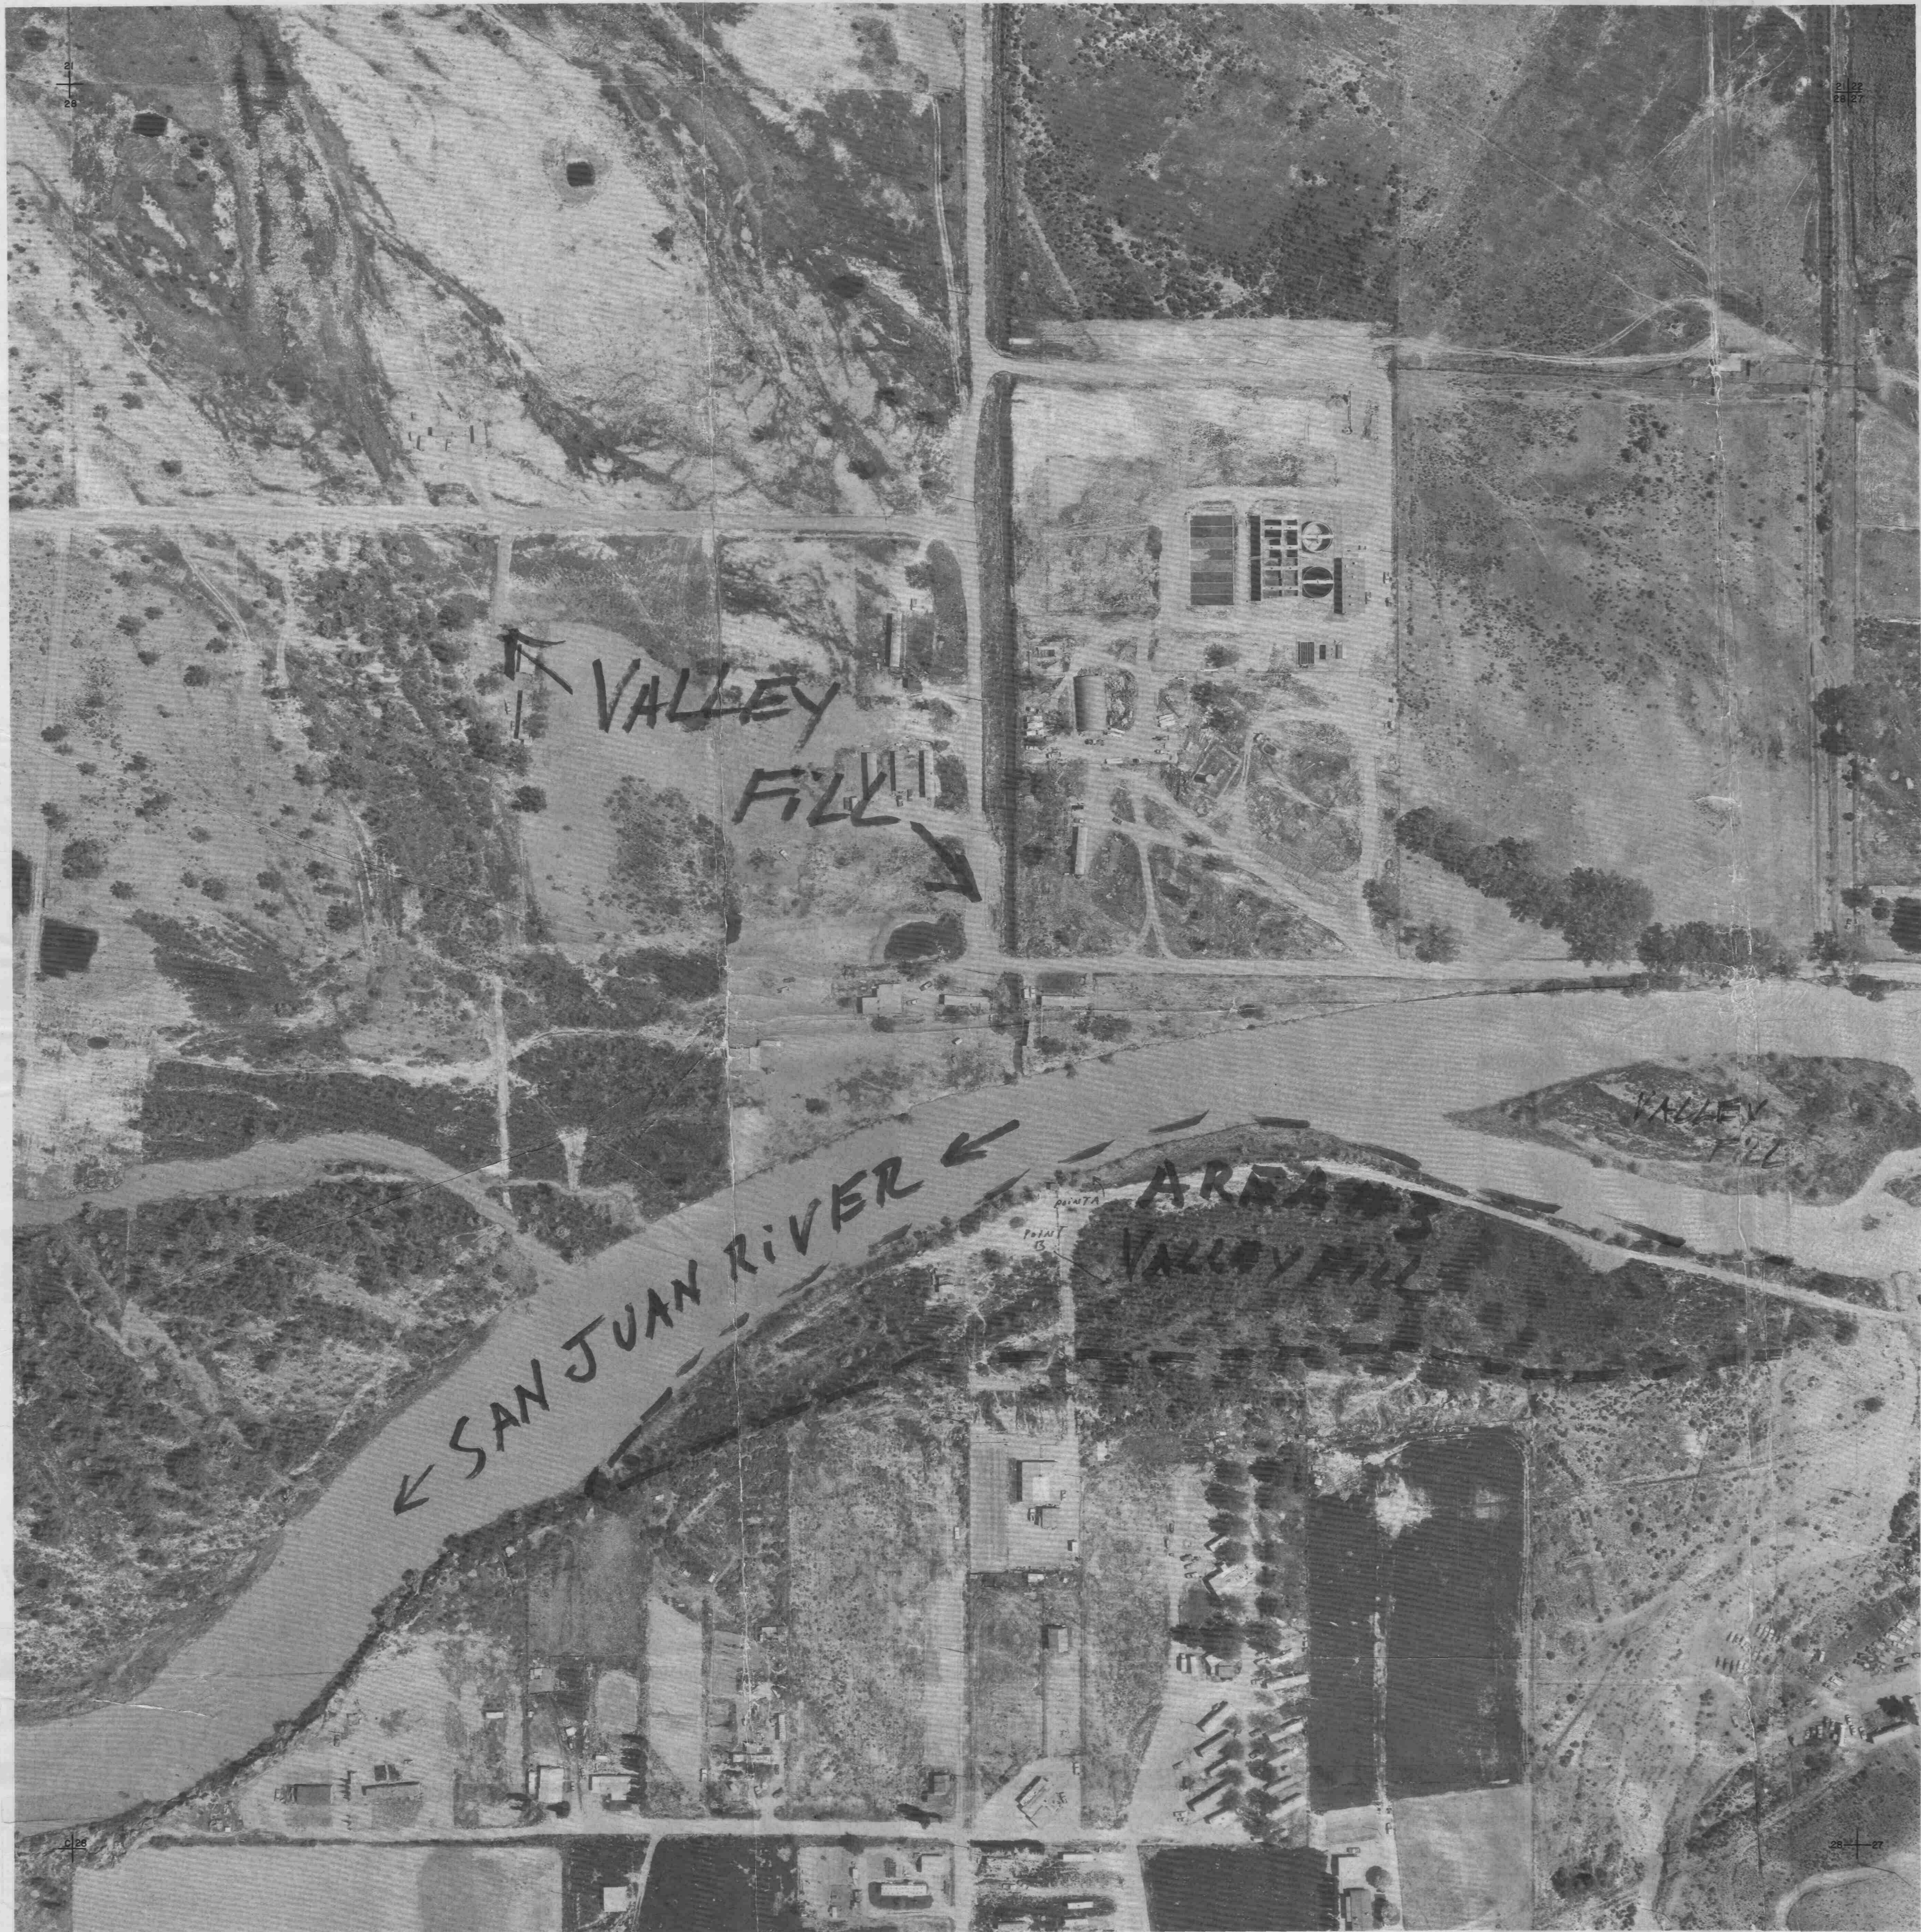


SAN JUAN REGIONAL COMMITTEE
AZTEC, BLOOMFIELD, FARMINGTON,
SAN JUAN COUNTY



CITY OF
BLOOMFIELD, NEW MEXICO

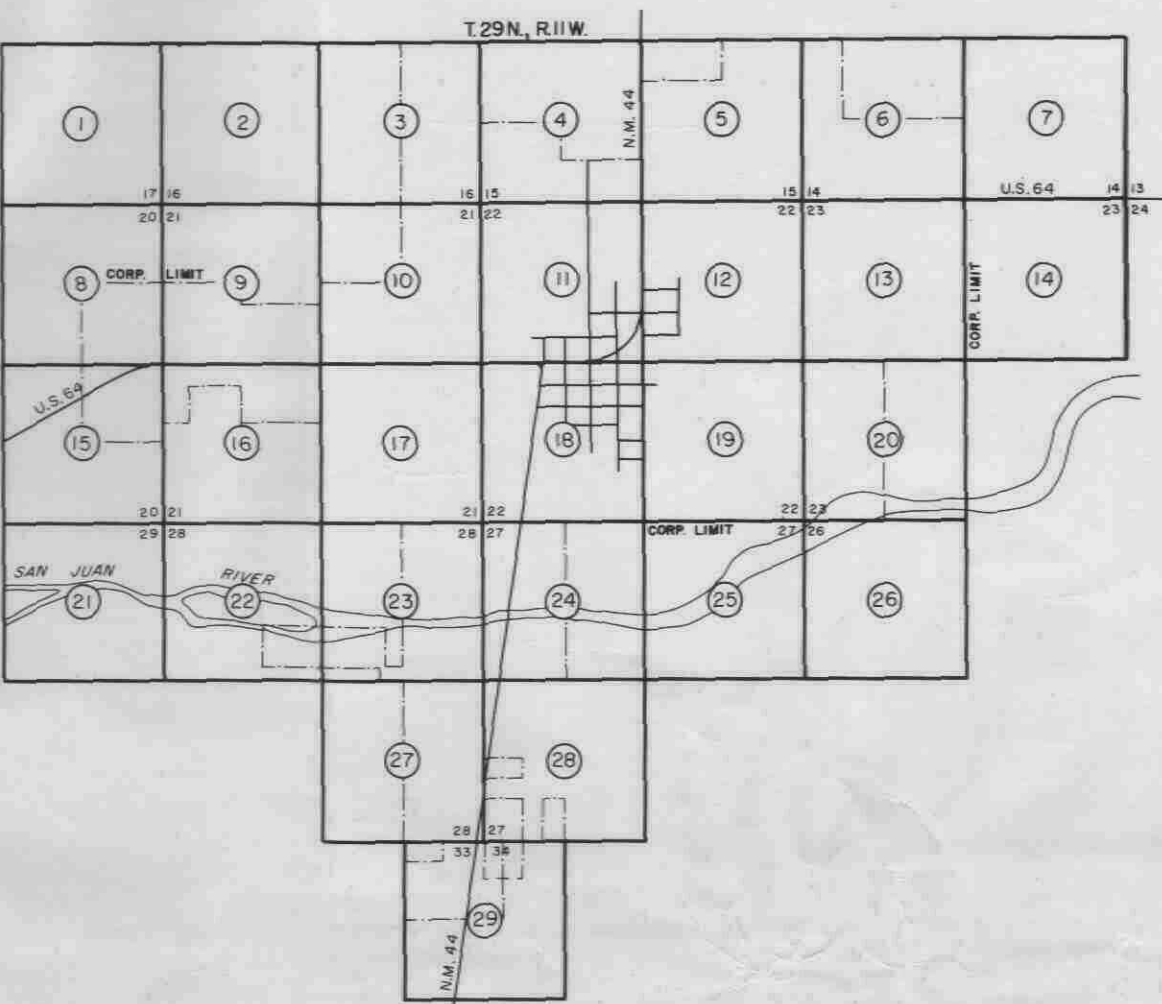

KEY MAP

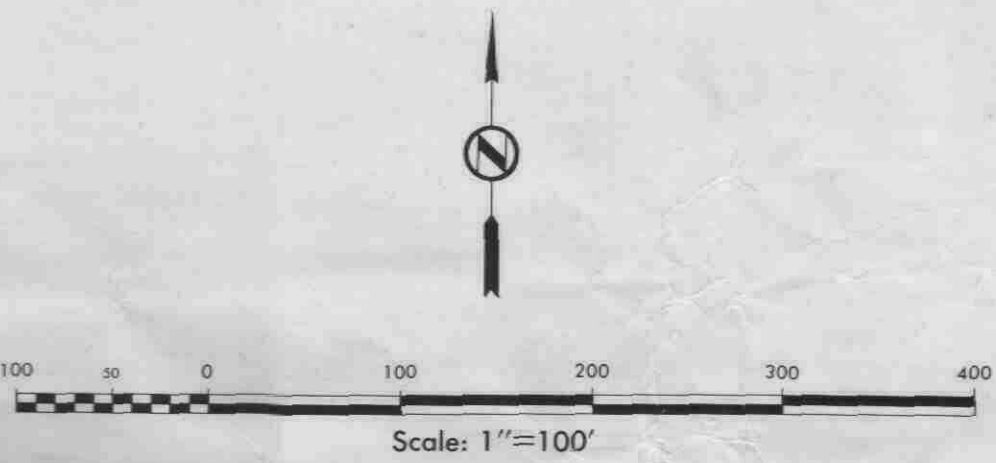


DATE OF PHOTOGRAPHY JUNE 1979

ALL CADASTRAL CORNERS SHOWN HEREON WERE
OBTAINED BY GRAPHICAL METHODS AND ARE
APPROXIMATE ONLY.

KOOGIE & POULS ENGINEERING
8336A COMANCHI N.E., ALBUQUERQUE, N.M. 87110

TURNER SAYRE AND TURNER
ENGINEERS
SANTA FE, N.M.

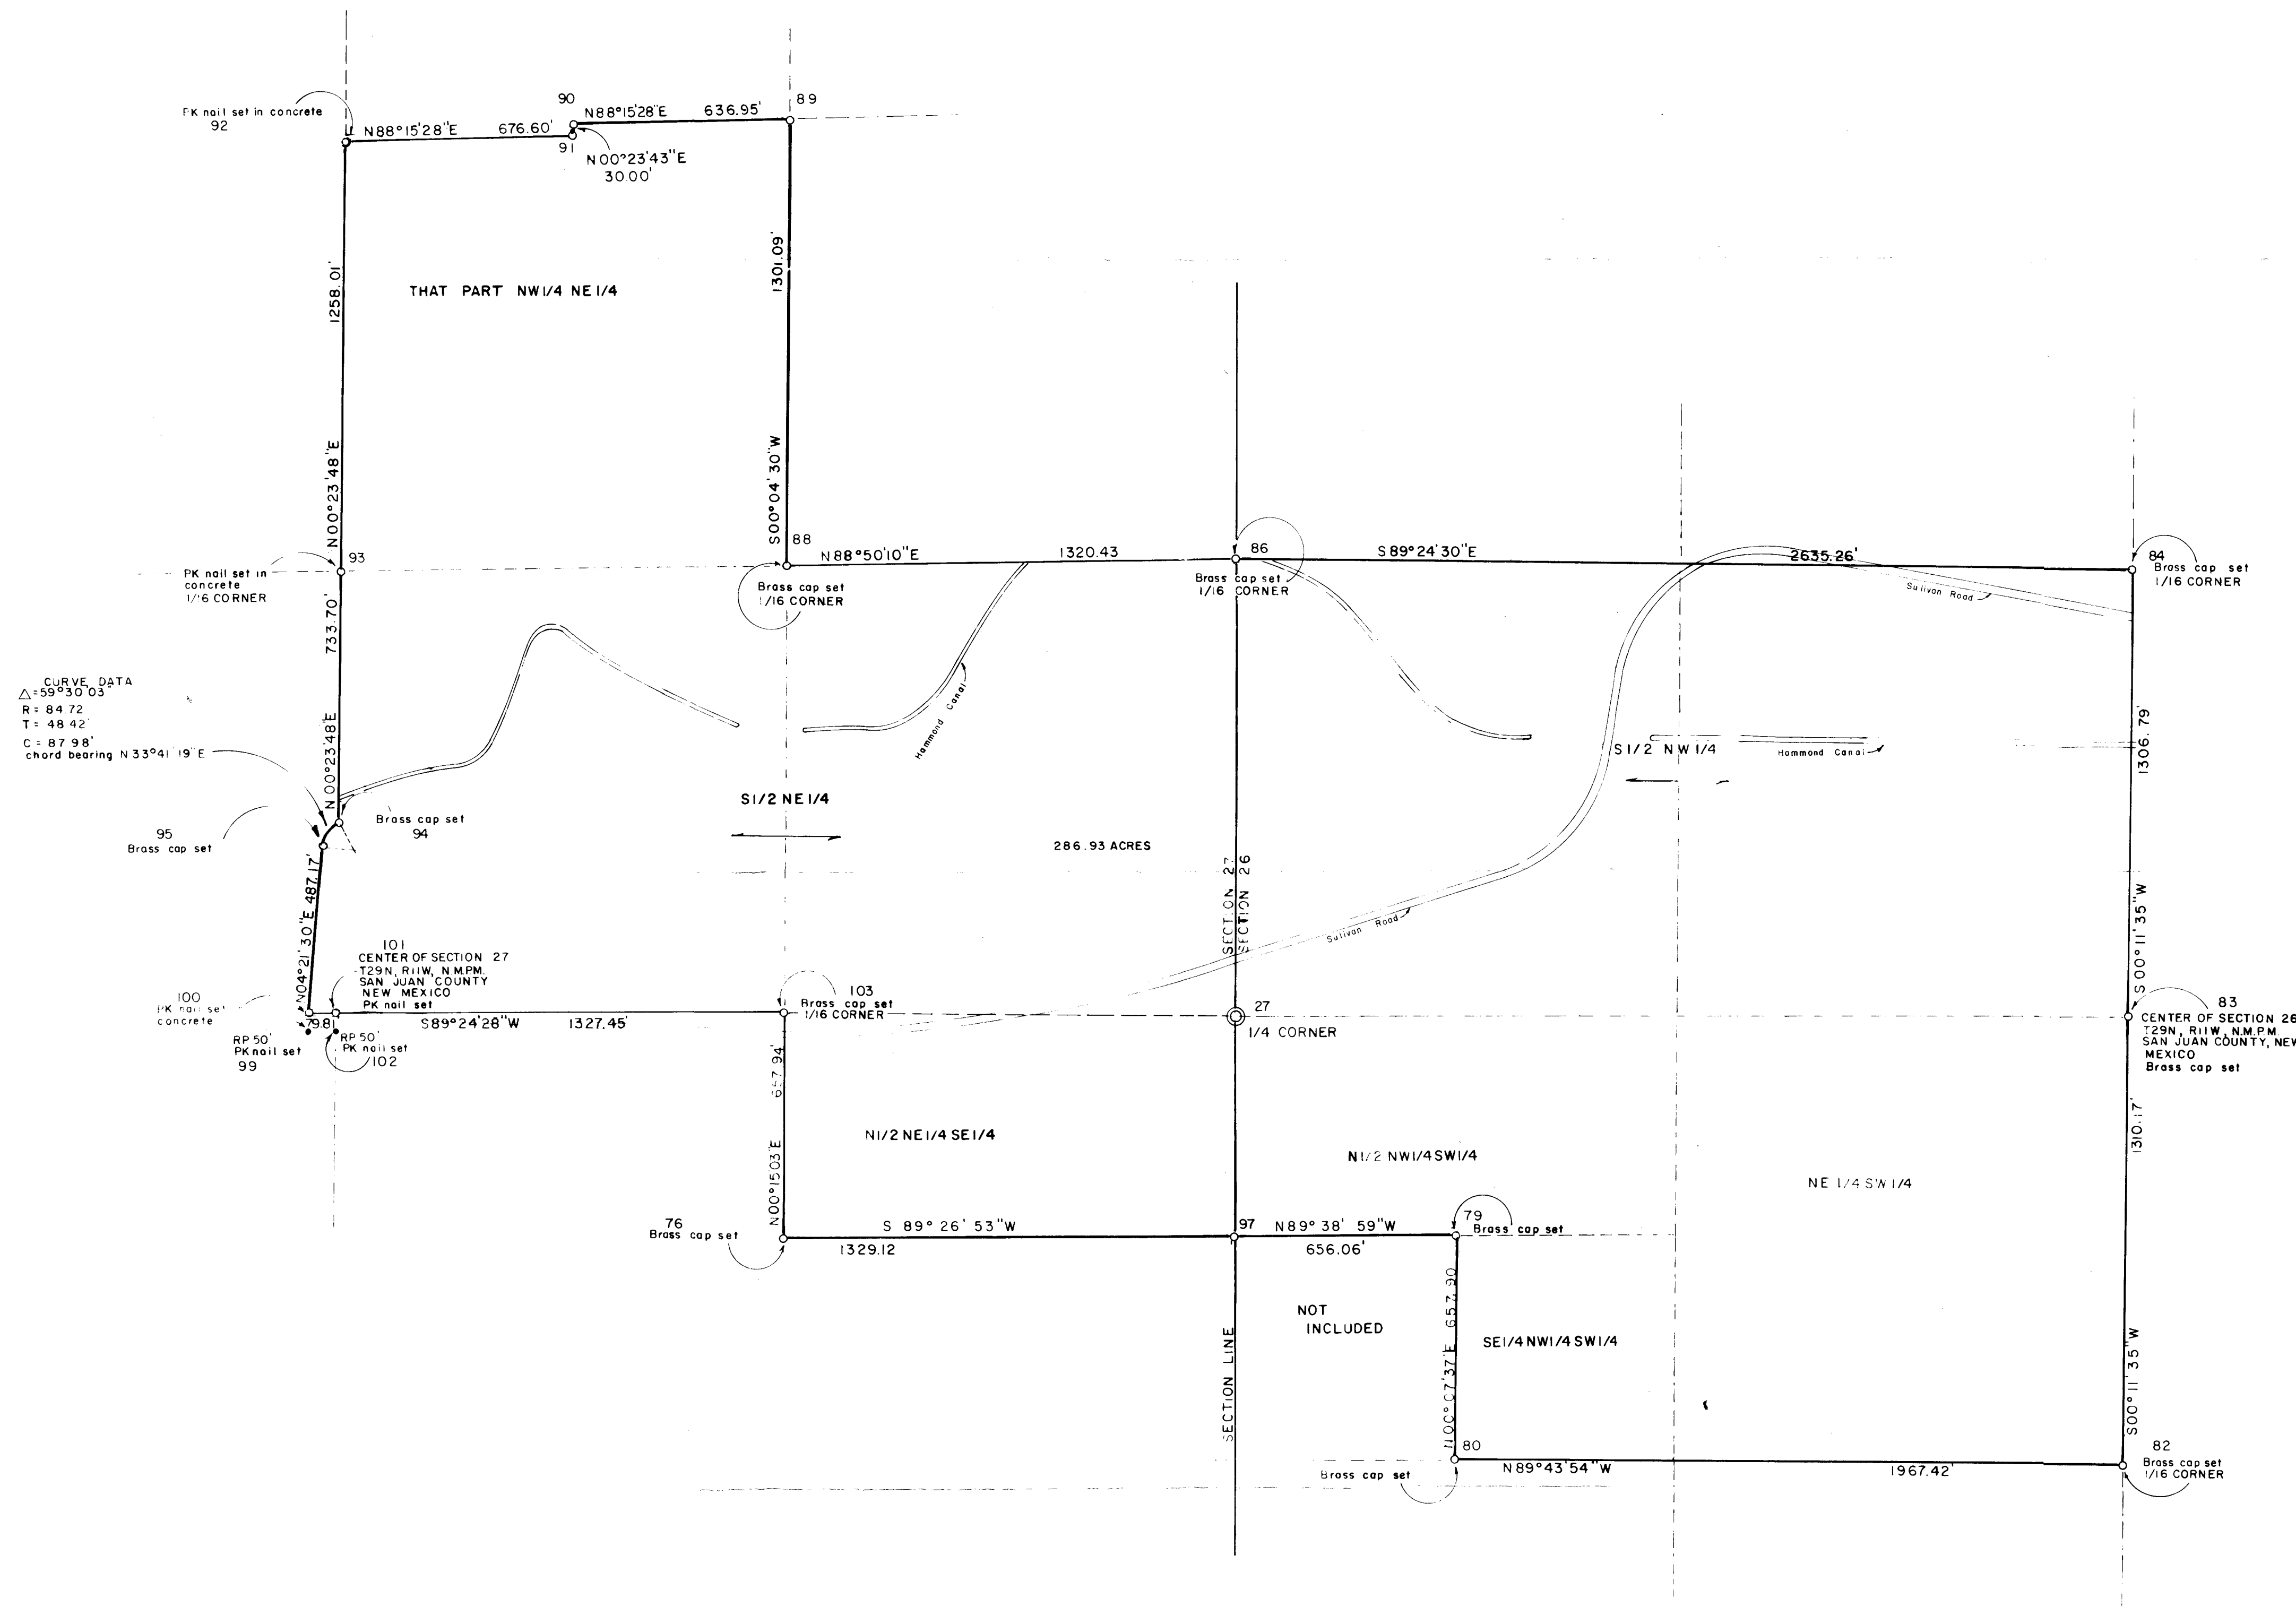

LEGAL DESCRIPTION

286.93 acres, more or less, being that portion of the Northwest One-Quarter of the North-east One-Quarter (NW $\frac{1}{4}$ NE $\frac{1}{4}$) and the South One-Half of the North-east One-Quarter (S $\frac{1}{2}$ NE $\frac{1}{4}$) and the North One-Half of the Northeast One-Quarter of the Southeast One-Quarter (N $\frac{1}{2}$ NE $\frac{1}{4}$ SE $\frac{1}{4}$) of Section 27, and the South One-Half of the Northwest One-Quarter (S $\frac{1}{2}$ NW $\frac{1}{4}$) and the North One-Half of the Northwest One-Quarter of the Southwest One-Quarter (N $\frac{1}{2}$ NW $\frac{1}{4}$ SW $\frac{1}{4}$) and the Southeast One-Quarter of the Northwest One-Quarter of the Southwest One-Quarter (SE $\frac{1}{4}$ NW $\frac{1}{4}$ SW $\frac{1}{4}$) and the Northeast One-Quarter of the Southwest One-Quarter (NE $\frac{1}{4}$ SW $\frac{1}{4}$) of Section 26, Township 29 North, Range 11 West, N.M.P.M., San Juan County, New Mexico, being more particularly described as follows:

Beginning at a point which is the center of said Section 26;

THENCE: S00°11'35\"W, 1310.17 feet;
 THENCE: N89°43'54\"W, 1967.42 feet;
 THENCE: N00°07'37\"E, 657.90 feet;
 THENCE: S89°26'53\"W, 656.06 feet to a point on the West line of Section 26;
 THENCE: S89°26'53\"W, 1329.12 feet;
 THENCE: N00°15'03\"E, 657.34 feet;
 THENCE: S89°24'28\"W, 1327.45 feet to a point being the center of Section 27;
 THENCE: S89°24'23\"W, 79.81 feet;
 THENCE: N04°21'30\"E, 487.17 feet to a point on a curve;
 THENCE: Northeasterly on a curve to the Right whose radius is 84.72 feet and whose chord bears N33°41'19\"E, a distance of 87.98 feet;
 THENCE: N00°23'43\"E, 733.70 feet to a 1/16 Corner being the Southwest Corner of the Northwest One-Quarter of the Northeast One-Quarter (NW $\frac{1}{4}$ NE $\frac{1}{4}$) of Section 27;
 THENCE: N00°23'48\"E, 1258.01 feet;
 THENCE: N88°15'28\"E, 676.60 feet;
 THENCE: N00°23'43\"E, 30.00 feet;
 THENCE: N88°15'28\"E, 636.95 feet;
 THENCE: S00°04'30\"W, 1301.09 feet;
 THENCE: N88°50'10\"E, 1320.43 feet to a point on the East line of Section 27;
 THENCE: S89°24'30\"E, 2635.26 feet to a point being the Northeast Corner of the South One-Half of the Northwest One-Quarter (S $\frac{1}{2}$ NW $\frac{1}{4}$) of Section 26;
 THENCE: S00°11'35\"W, 1306.74 feet to the center of Section 26 and the point of beginning.

Subject to an easement known as Sullivan Road and any other easements or reservations of record or in existence.

RECEIVED
 AUG 8 1989
 OIL CONSERVATION DIV.
 SANTA FE

COMPOSITE MAP FOR PLATEAU REFINERY


THAT PORTION OF THE NW $\frac{1}{4}$ NE $\frac{1}{4}$ AND THE S $\frac{1}{2}$ NE $\frac{1}{4}$ AND THE N $\frac{1}{2}$ OF THE NE $\frac{1}{4}$ SE $\frac{1}{4}$ OF SECTION 27, AND THE S $\frac{1}{2}$ OF THE NW $\frac{1}{4}$ AND THE N $\frac{1}{2}$ OF THE NW $\frac{1}{4}$ SW $\frac{1}{4}$ AND THE SE $\frac{1}{4}$ OF THE NW $\frac{1}{4}$ SW $\frac{1}{4}$, AND THE NE $\frac{1}{4}$ SW $\frac{1}{4}$ OF SECTION 26, T29N, R11W, N.M.P.M., SAN JUAN COUNTY, NEW MEXICO, CONTAINING 286.93 ACRES.

SCALE: 1\"= 300' DATE: APRIL 1981

SAN JUAN ENGINEERING CO., INC.


FARMINGTON

NEW MEXICO

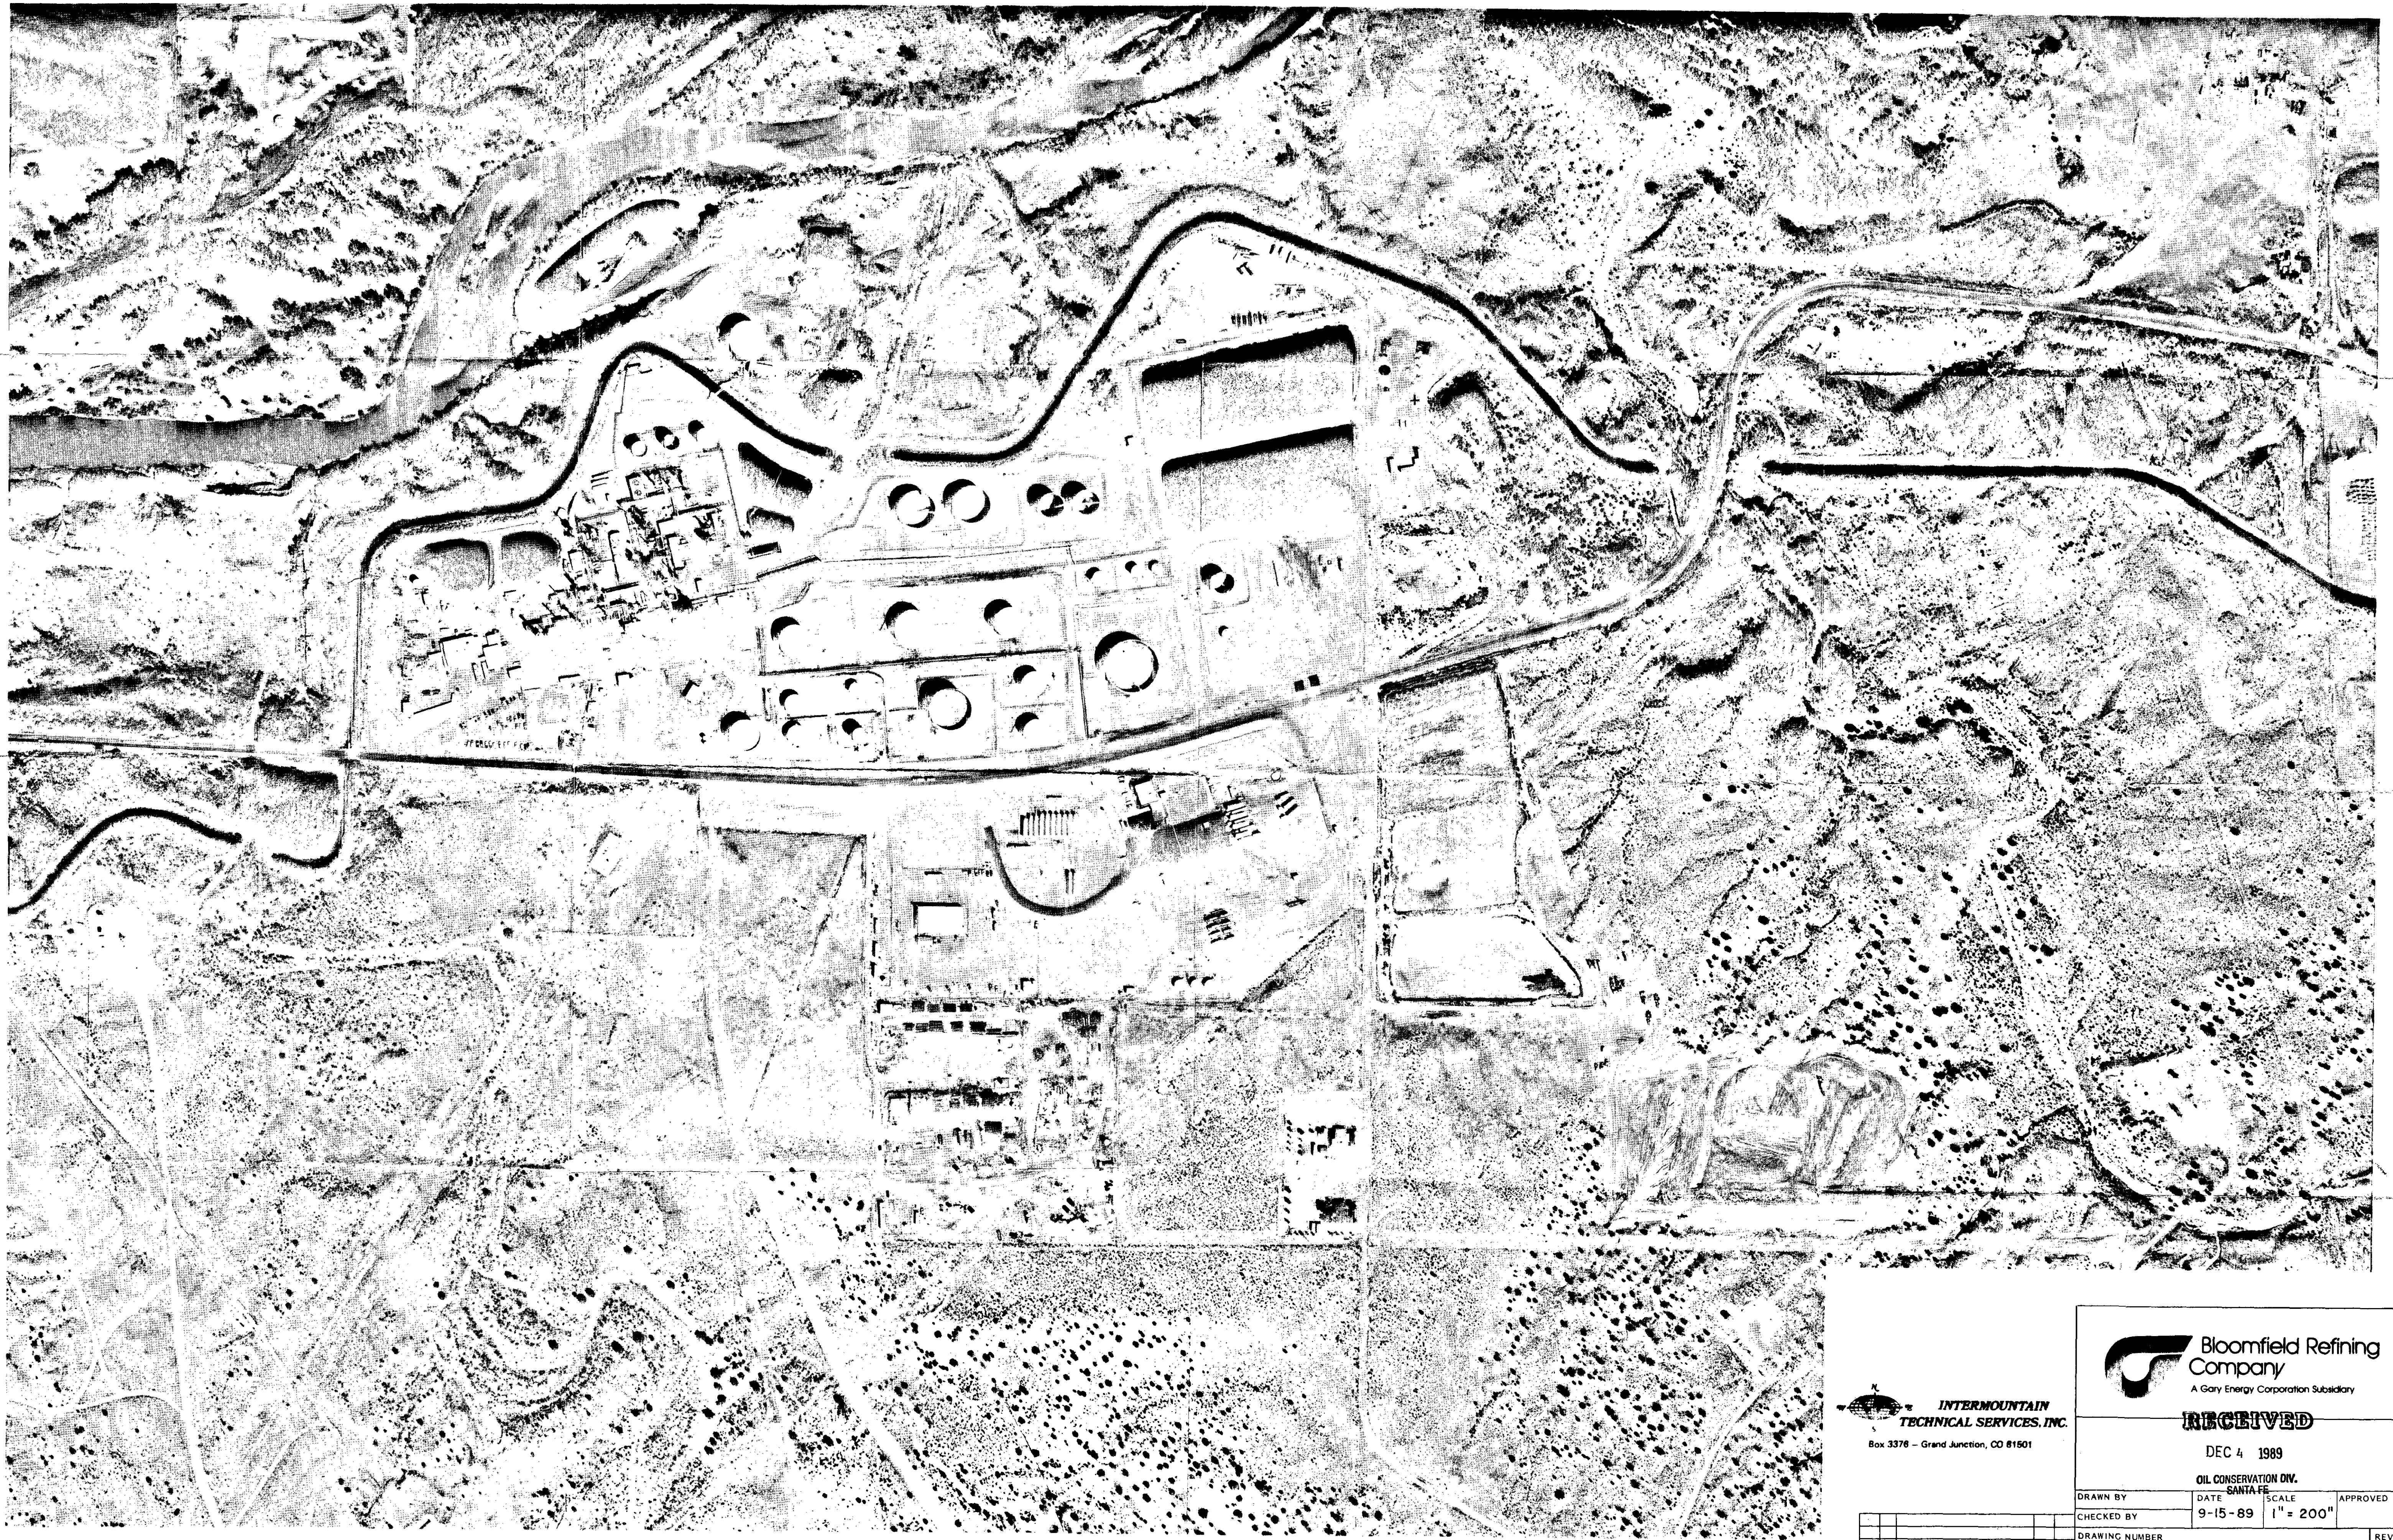


 **INTERMOUNTAIN
TECHNICAL SERVICES, INC.**
Box 3376 - Grand Junction, CO 81501

 Bloomfield Refining Company A Gary Energy Corporation Subsidiary			
RECEIVED			
DEC 4 1989			
OIL CONSERVATION DIV.			
DRAWN BY	DATE	SCALE	APPROVED
CHECKED BY	9-15-89	1" = 200'	
DRAWING NUMBER			REV
REVISION RECORD			
DATE	SYN	DR	CK

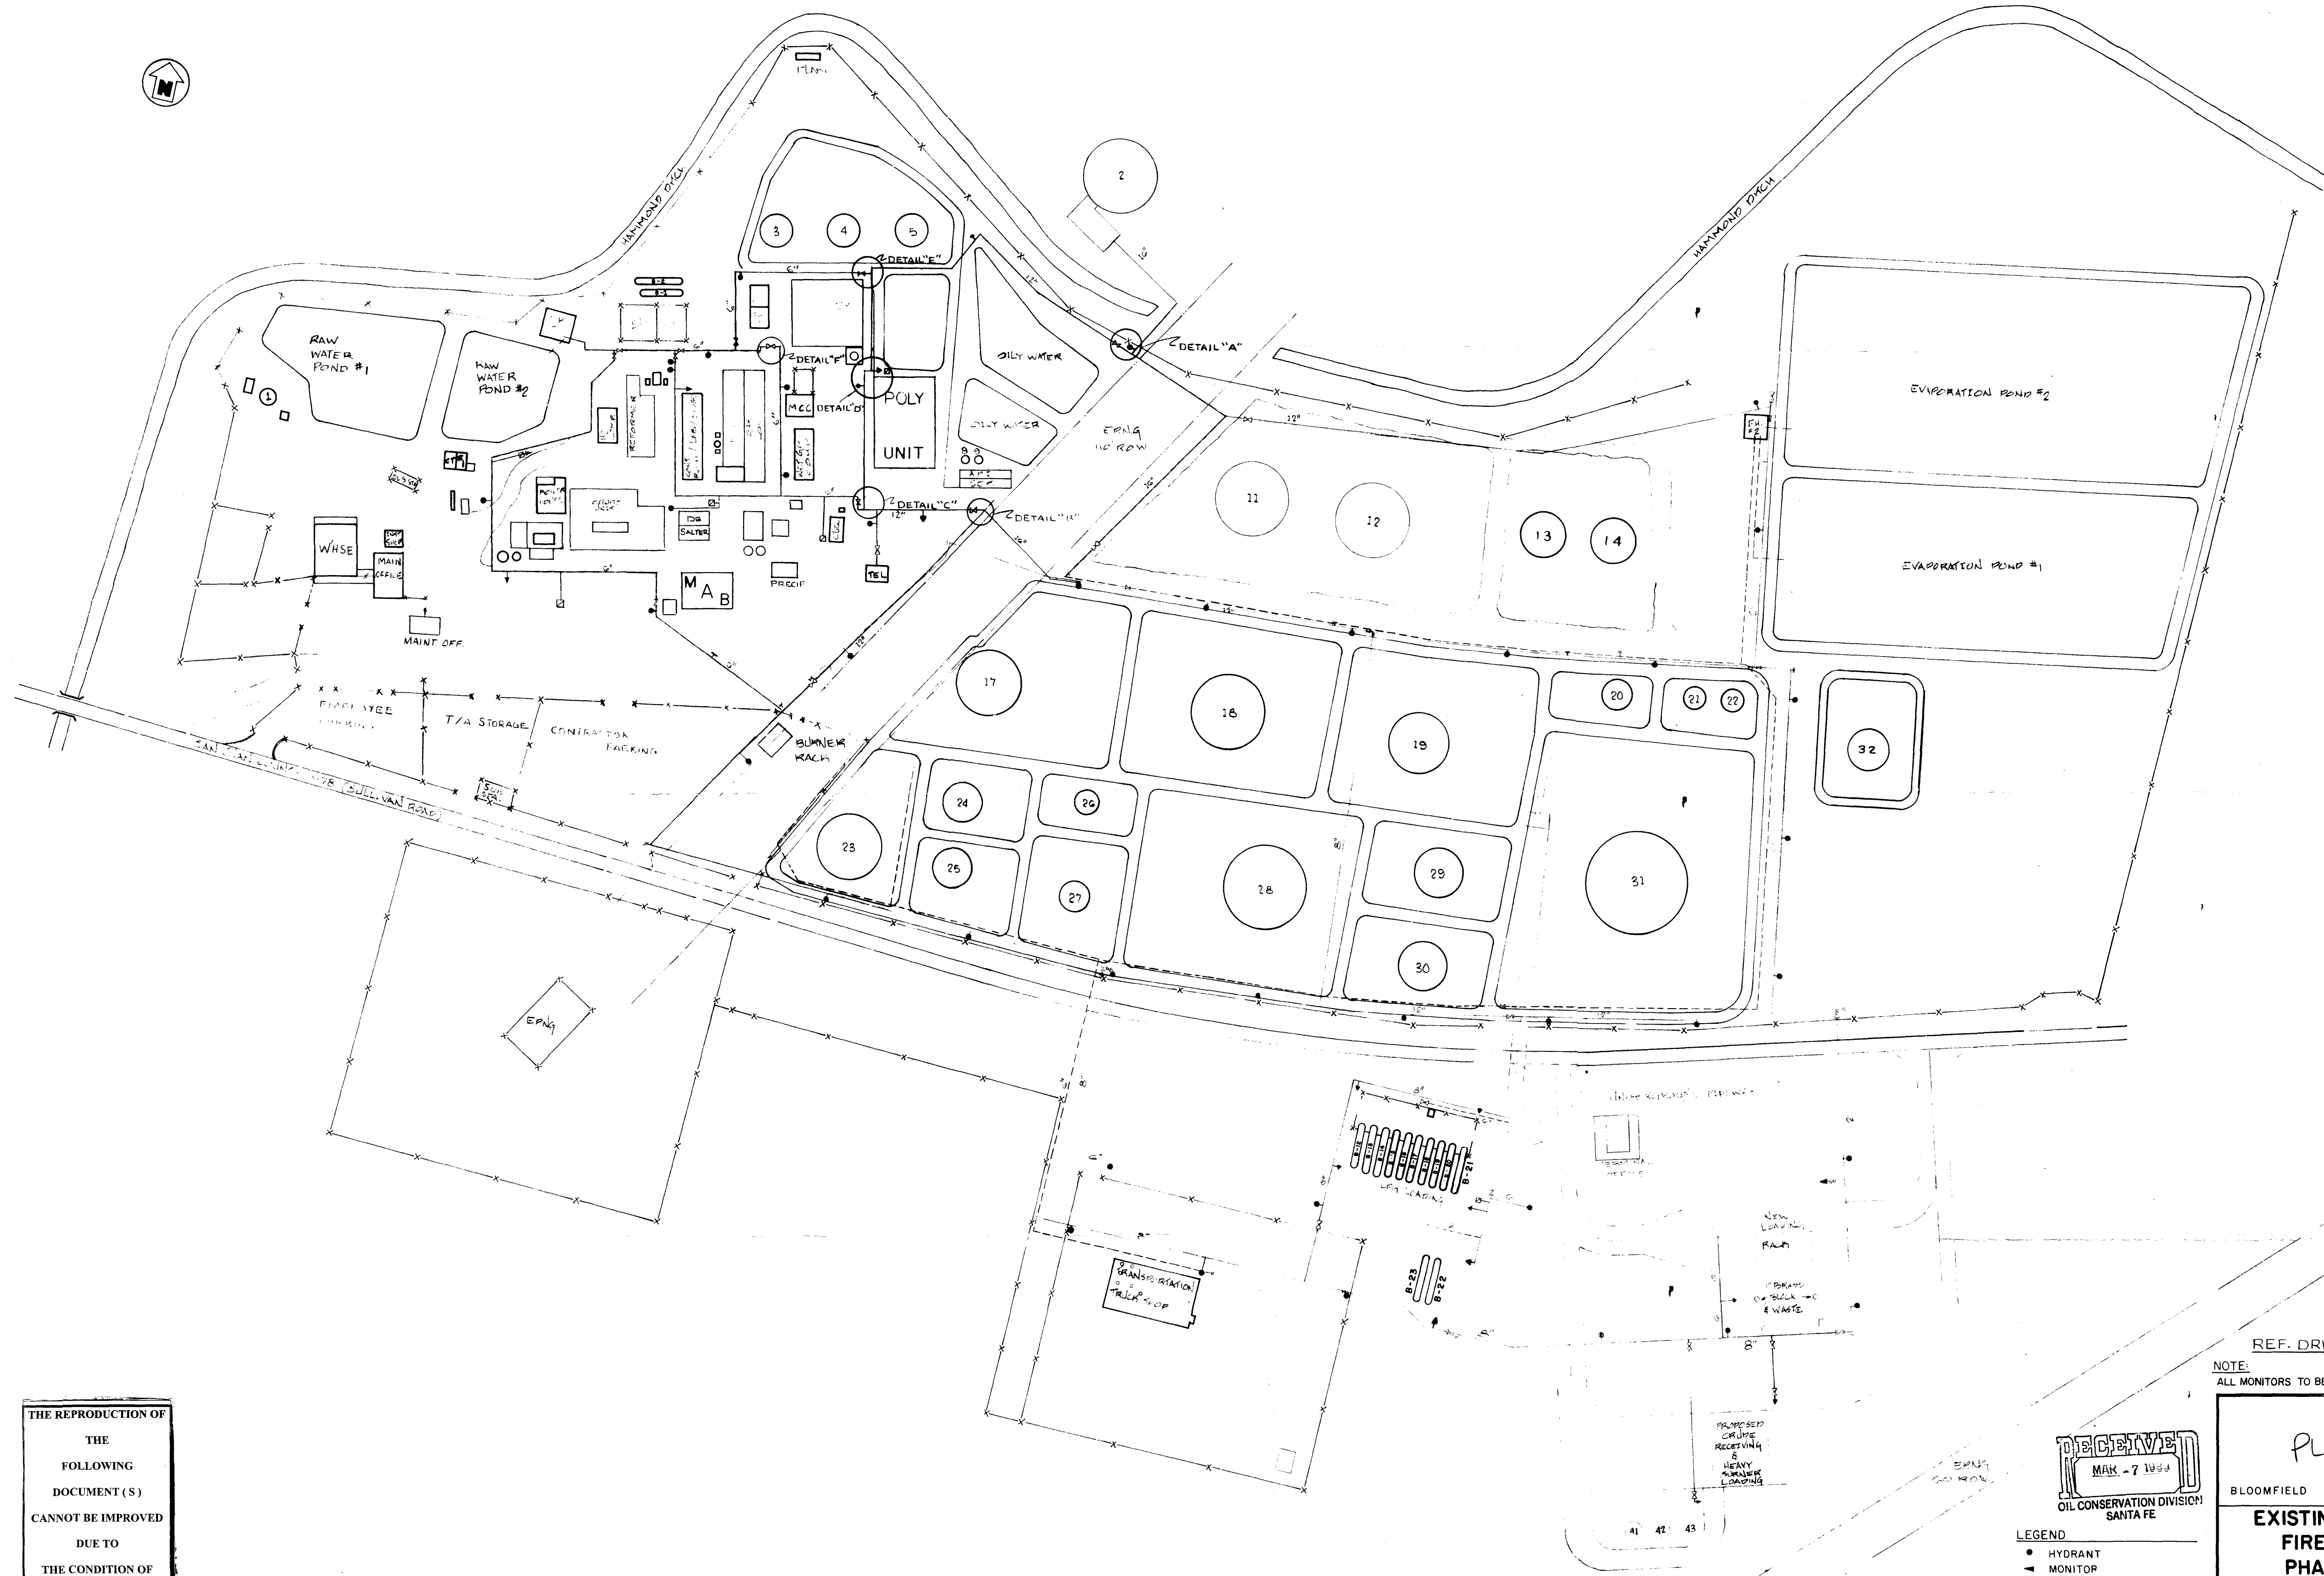

THE REPRODUCTION OF
THE
FOLLOWING
DOCUMENT(S)
CANNOT BE IMPROVED
DUE TO
THE CONDITION OF
THE ORIGINAL

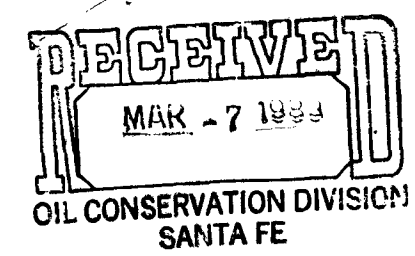

- LEGEND
- HYDRANT
 - MONITOR
 - △ 150# C.S. GATE VALVE
 - ABANDON
 - EXISTING
 - ☒ HOSE BOX

REF. DRWG B-46-500-003 SHT #2





NOTE:
ALL MONITORS TO BE FED BY 6" LINES WITH 4" RISERS.

PLOT PLAN


BLOOMFIELD

EXISTING AND PROPOSED FIREFWATER SYSTEM PHASE 1A AND 1B

DRAWN BY J.W.	DATE 02-22-83	SCALE 1"=100'	APPROVED
CHECKED BY			
DRAWING NUMBER	BD- 46-500-003	REV	8

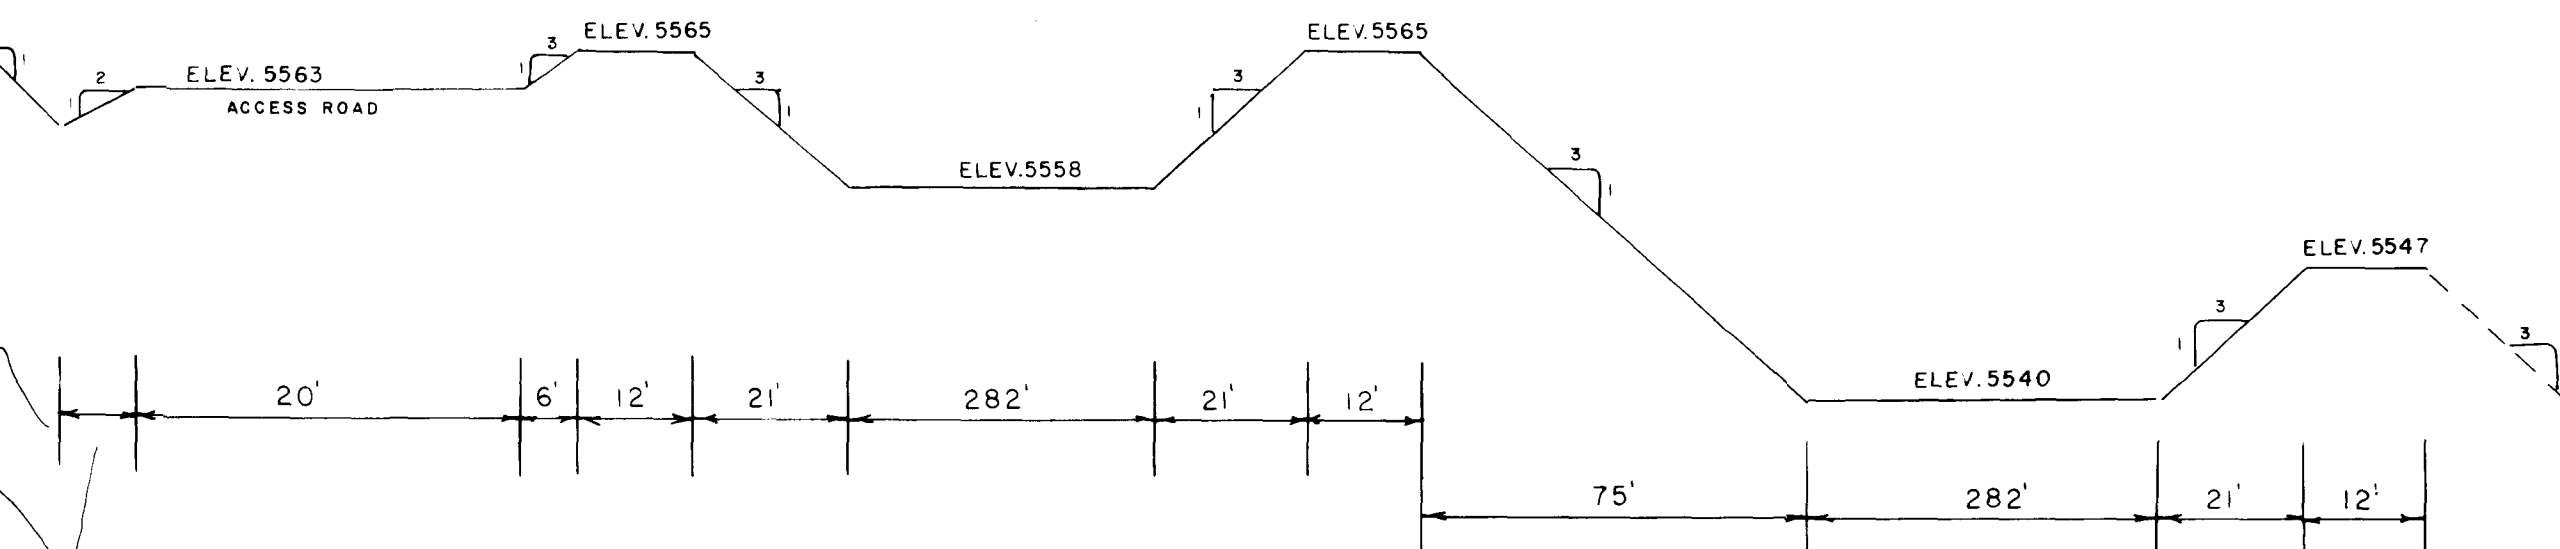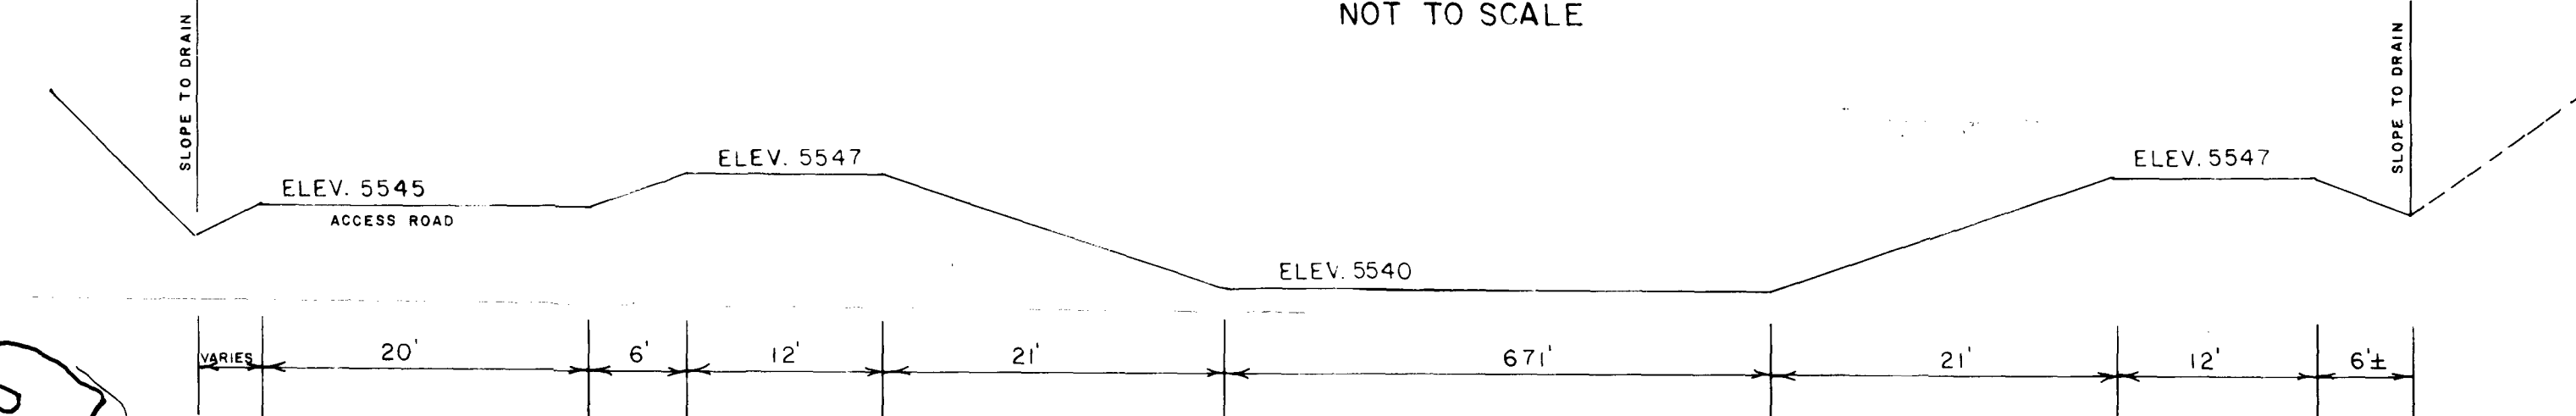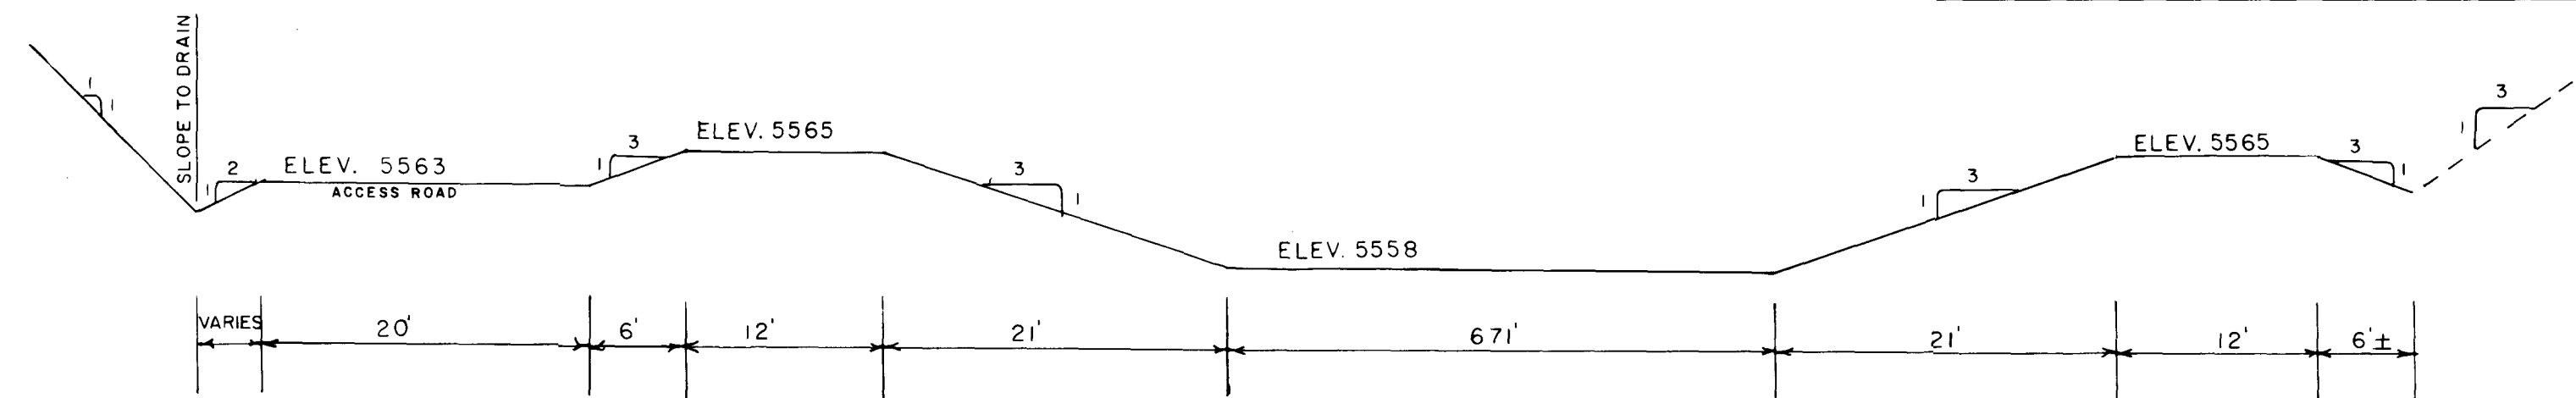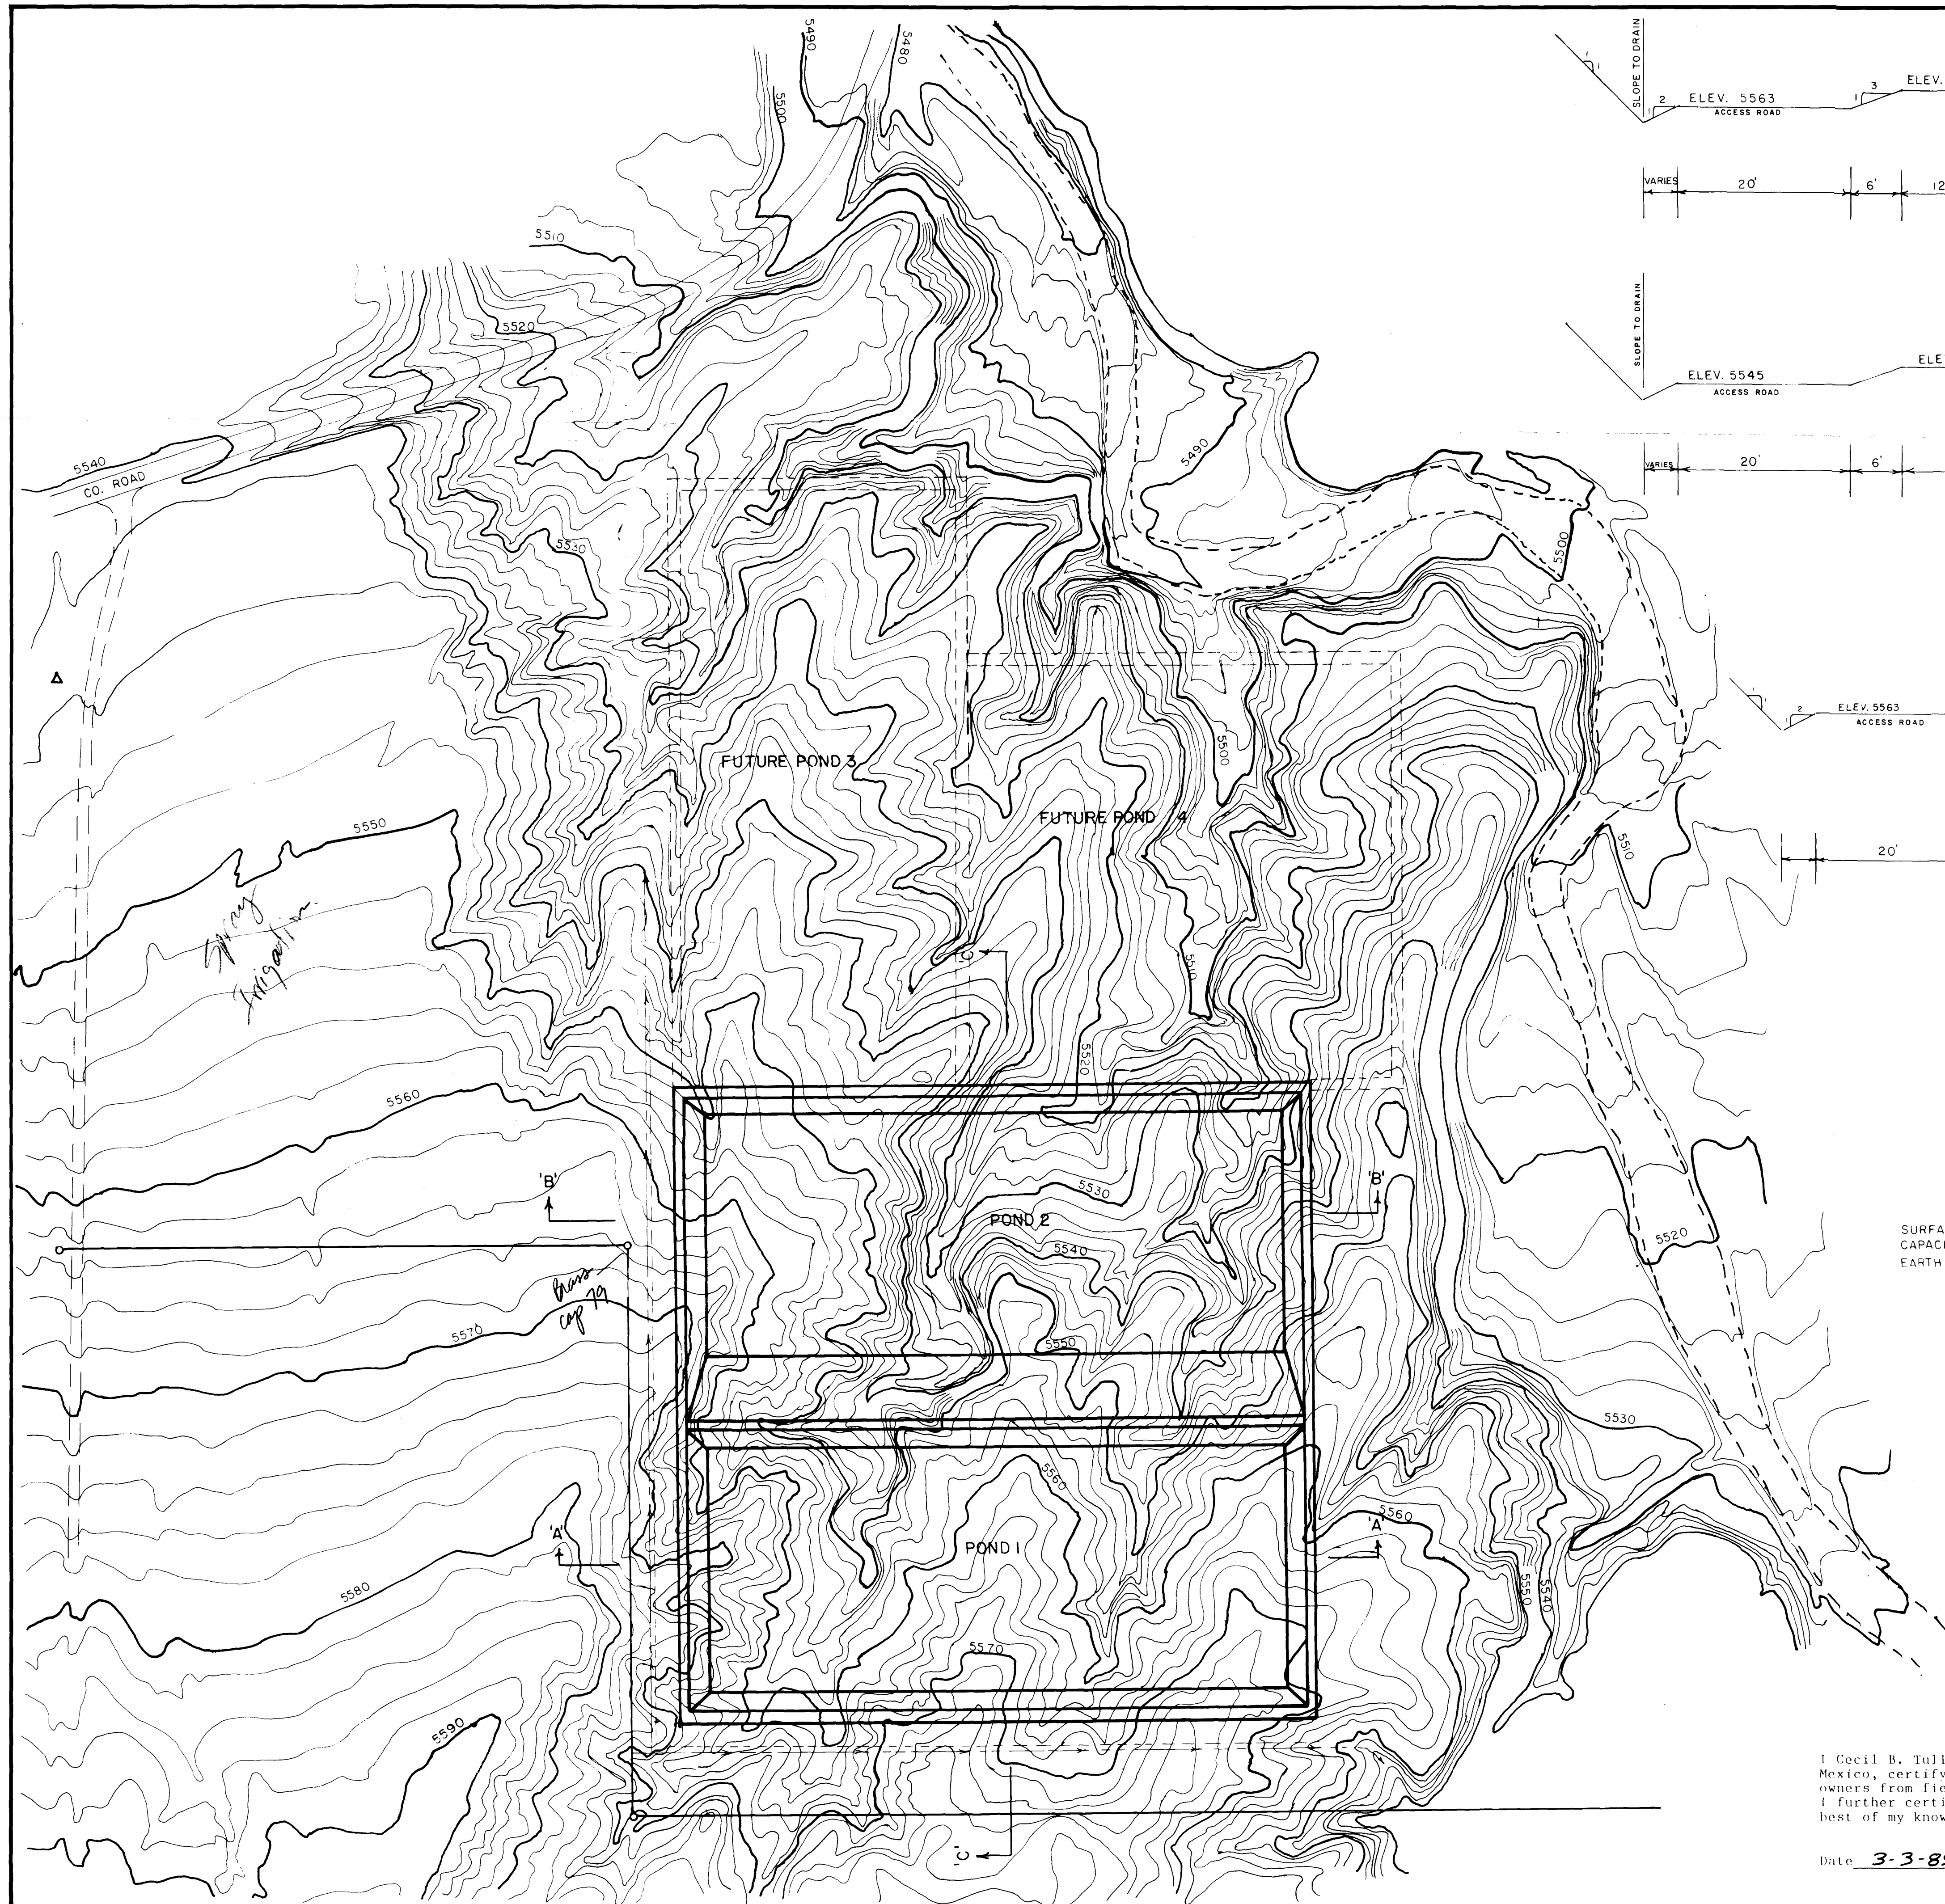


SURFACE AREA = 5AC.±
CAPACITY = 23.95 AC.FT
EARTH VOLUMES = 65000 CU.FT ±

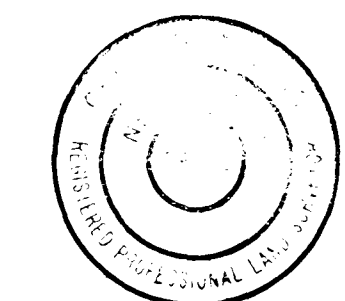

I Cecil B. Tullis, a Registered Land Surveyor in the State of New Mexico, certify that I prepared this plat at the direction of the owners from field notes of an actual survey and certified plats and I further certify that the representations herein are correct to the best of my knowledge and belief.

Date 3-3-89





Name Cecil B. Tullis
Registered L.S. No. 9672
State of New Mexico

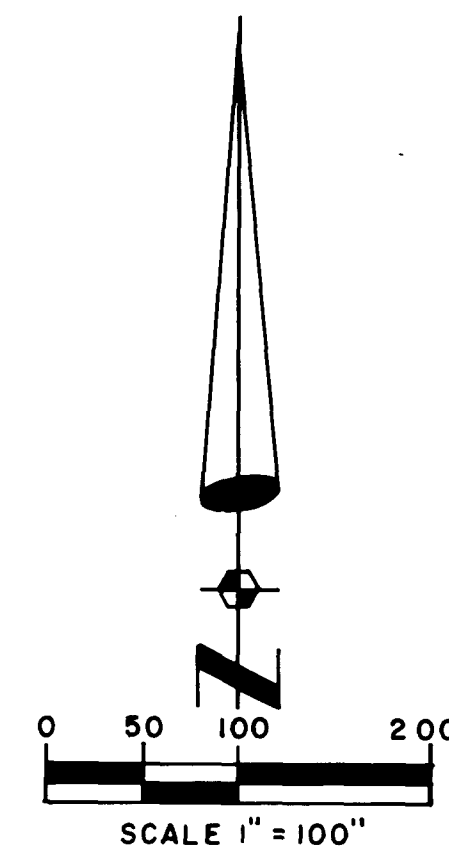

HIGH
COUNTRY
SURVEYS
FARMINGTON NEW MEXICO



PROPOSED EVAPORATION PONDS	
for	
BLOOMFIELD REFINING	
LOCATED IN THE NW,SW AND THE SW,NW SECTION 26 T29N RIIW N.M.P.M. SAN JUAN COUNTY, NEW MEXICO	
DRAWN BY C.B.T.	CHECKED BY C.R.T.
SCALE 1" = 100'	MARCH 2 1989

Maximum distance from leak detector at any point will be 40'

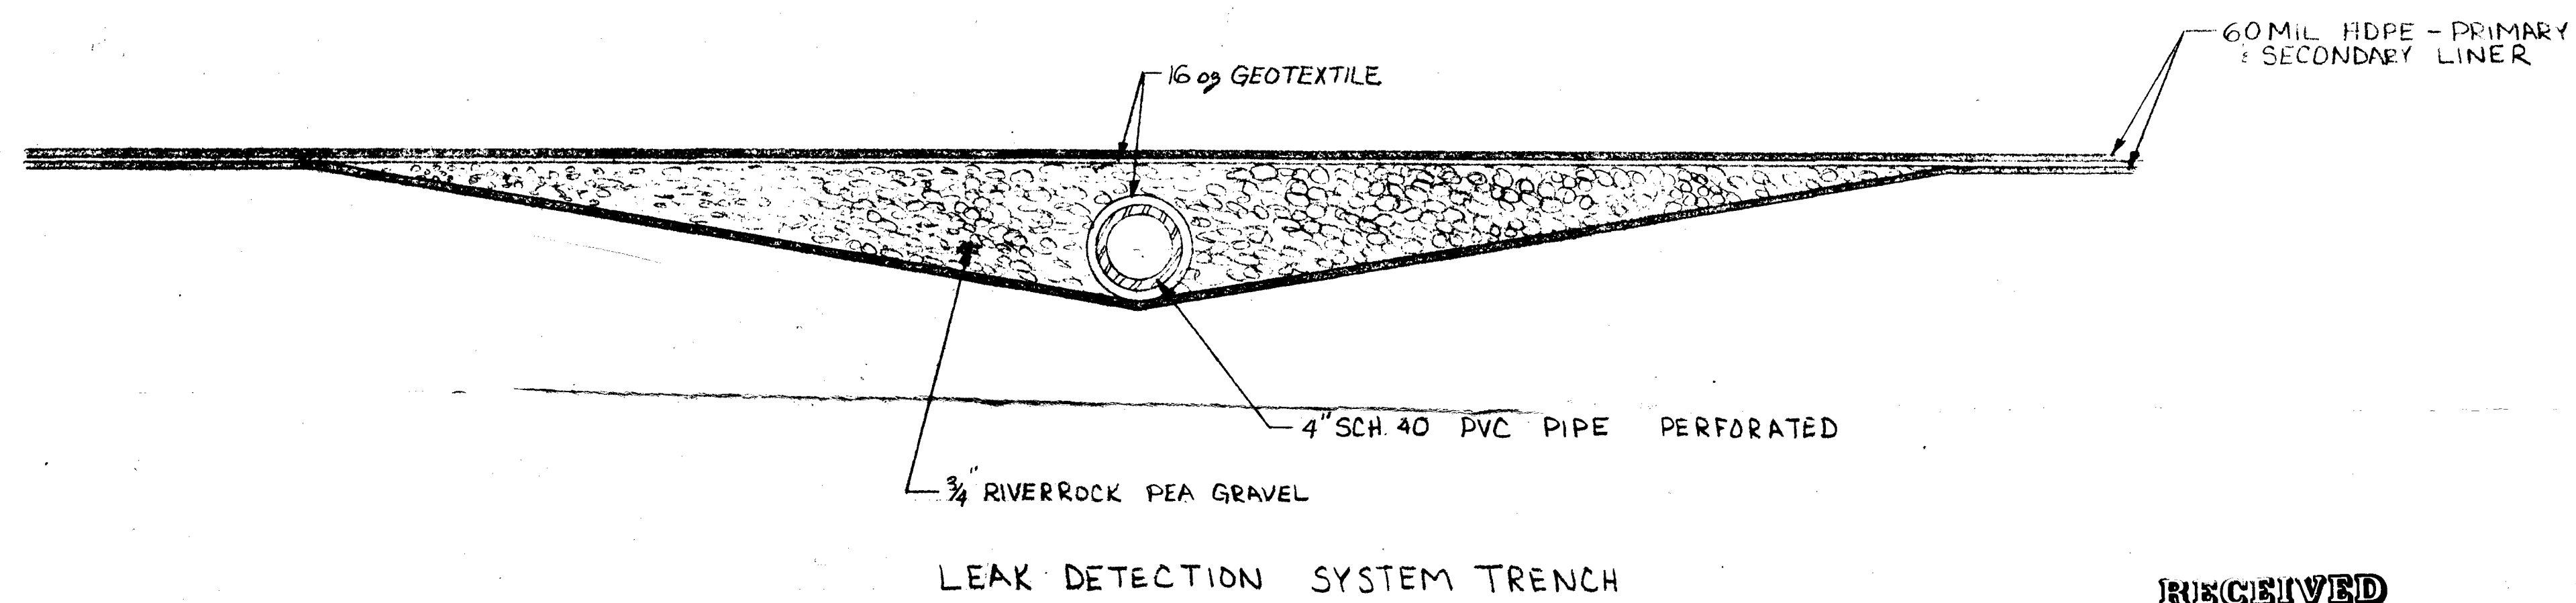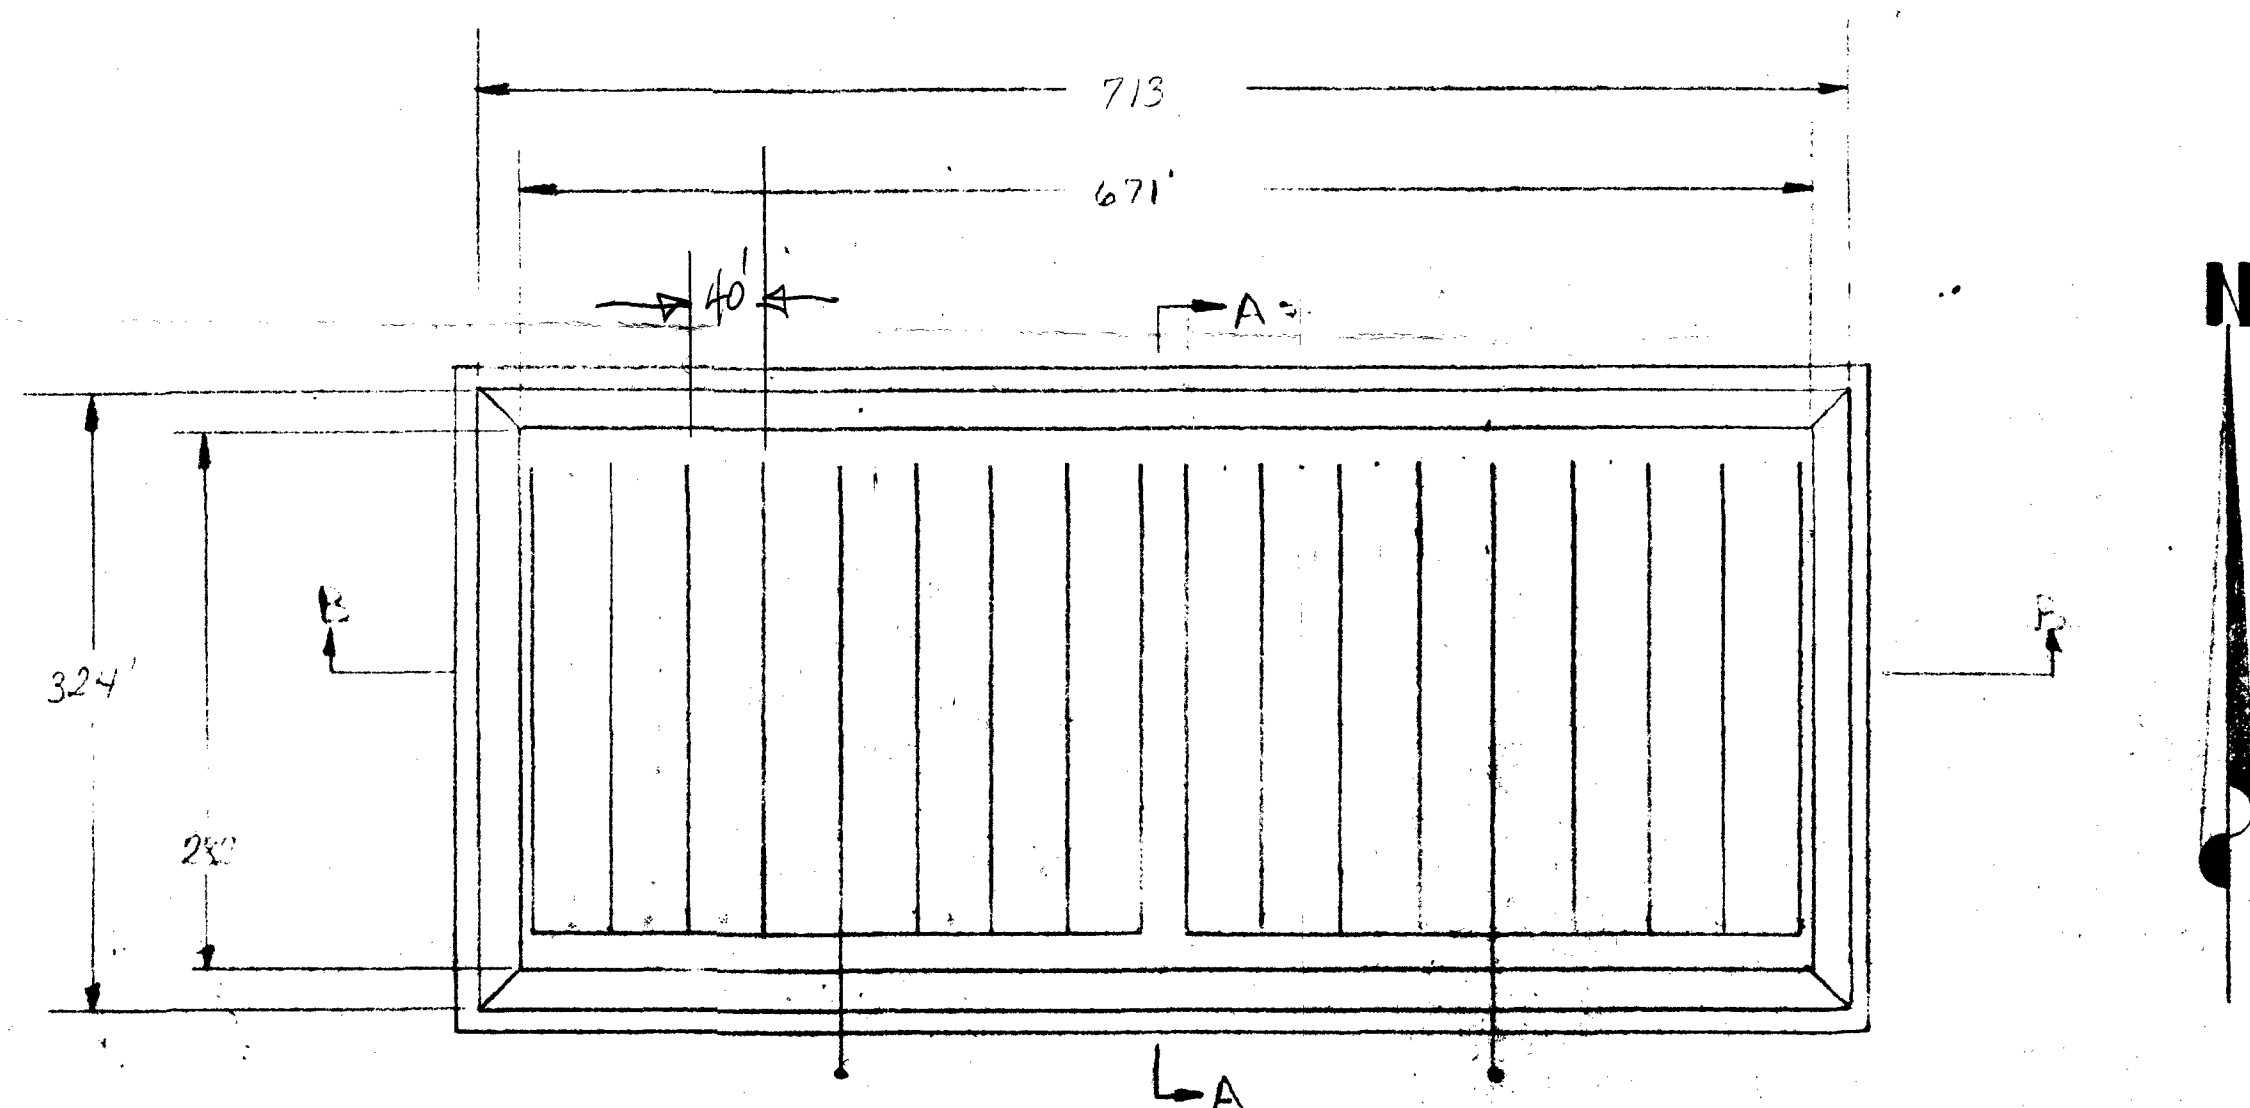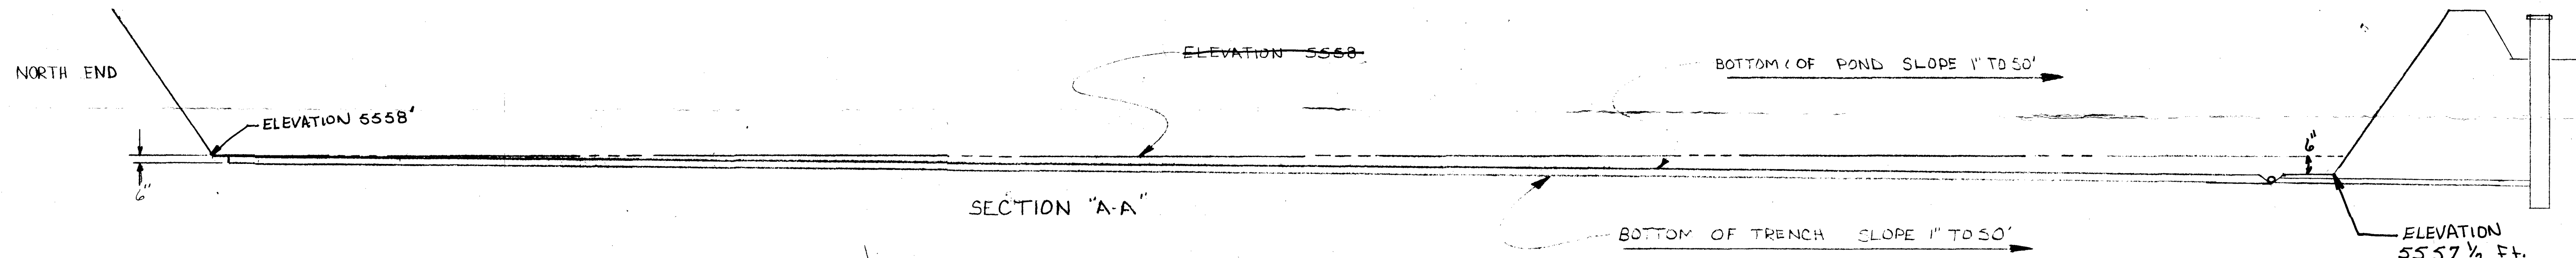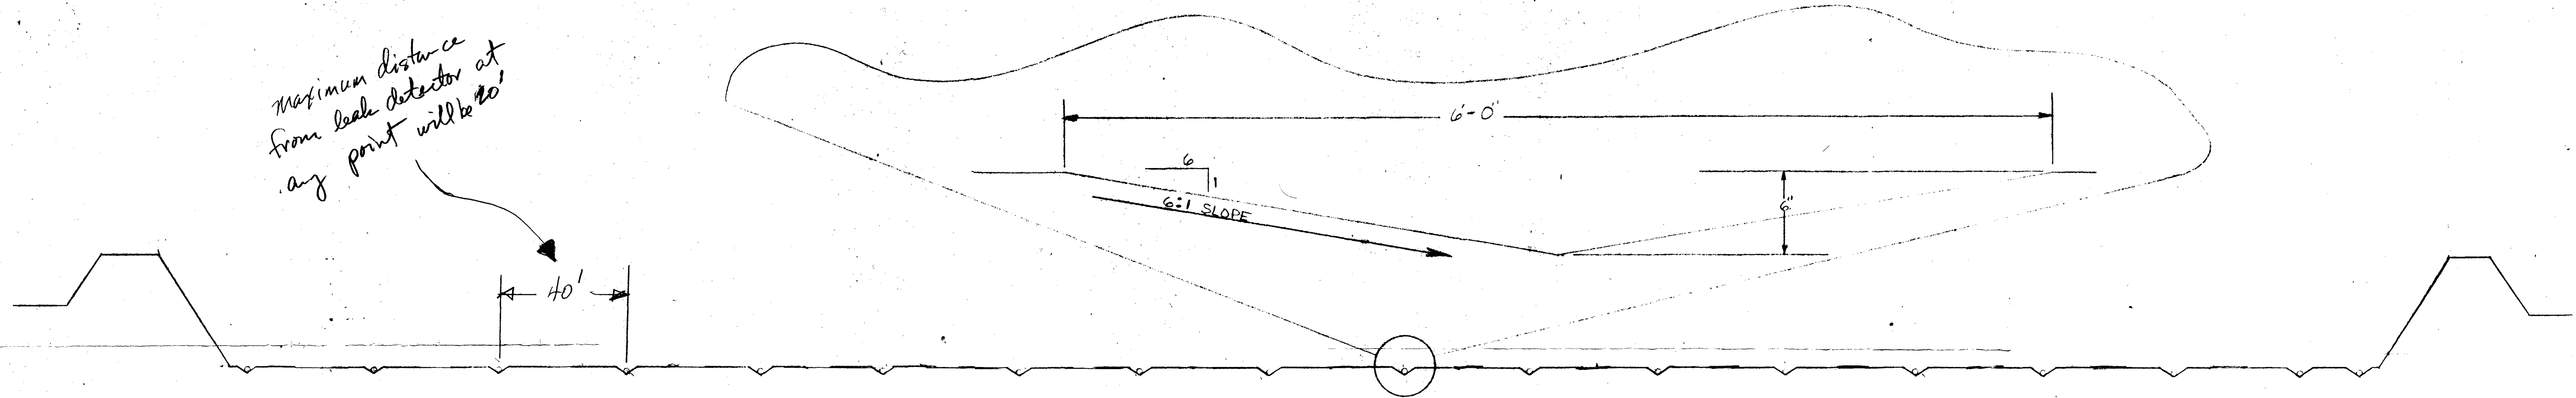


RECEIVED
AUG 8 1989
OIL CONSERVATION DIV.
SANTA FE

FALCON SALES & SERVICE CO., INC.		
SCALE: NONE	APPROVED BY:	DRAWN BY: K.P.
DATE: JULY 24, 1989		
POND #1 - BLOOMFIELD REFINING		
TRENCHES / SLOPES		DRAWING NUMBER:

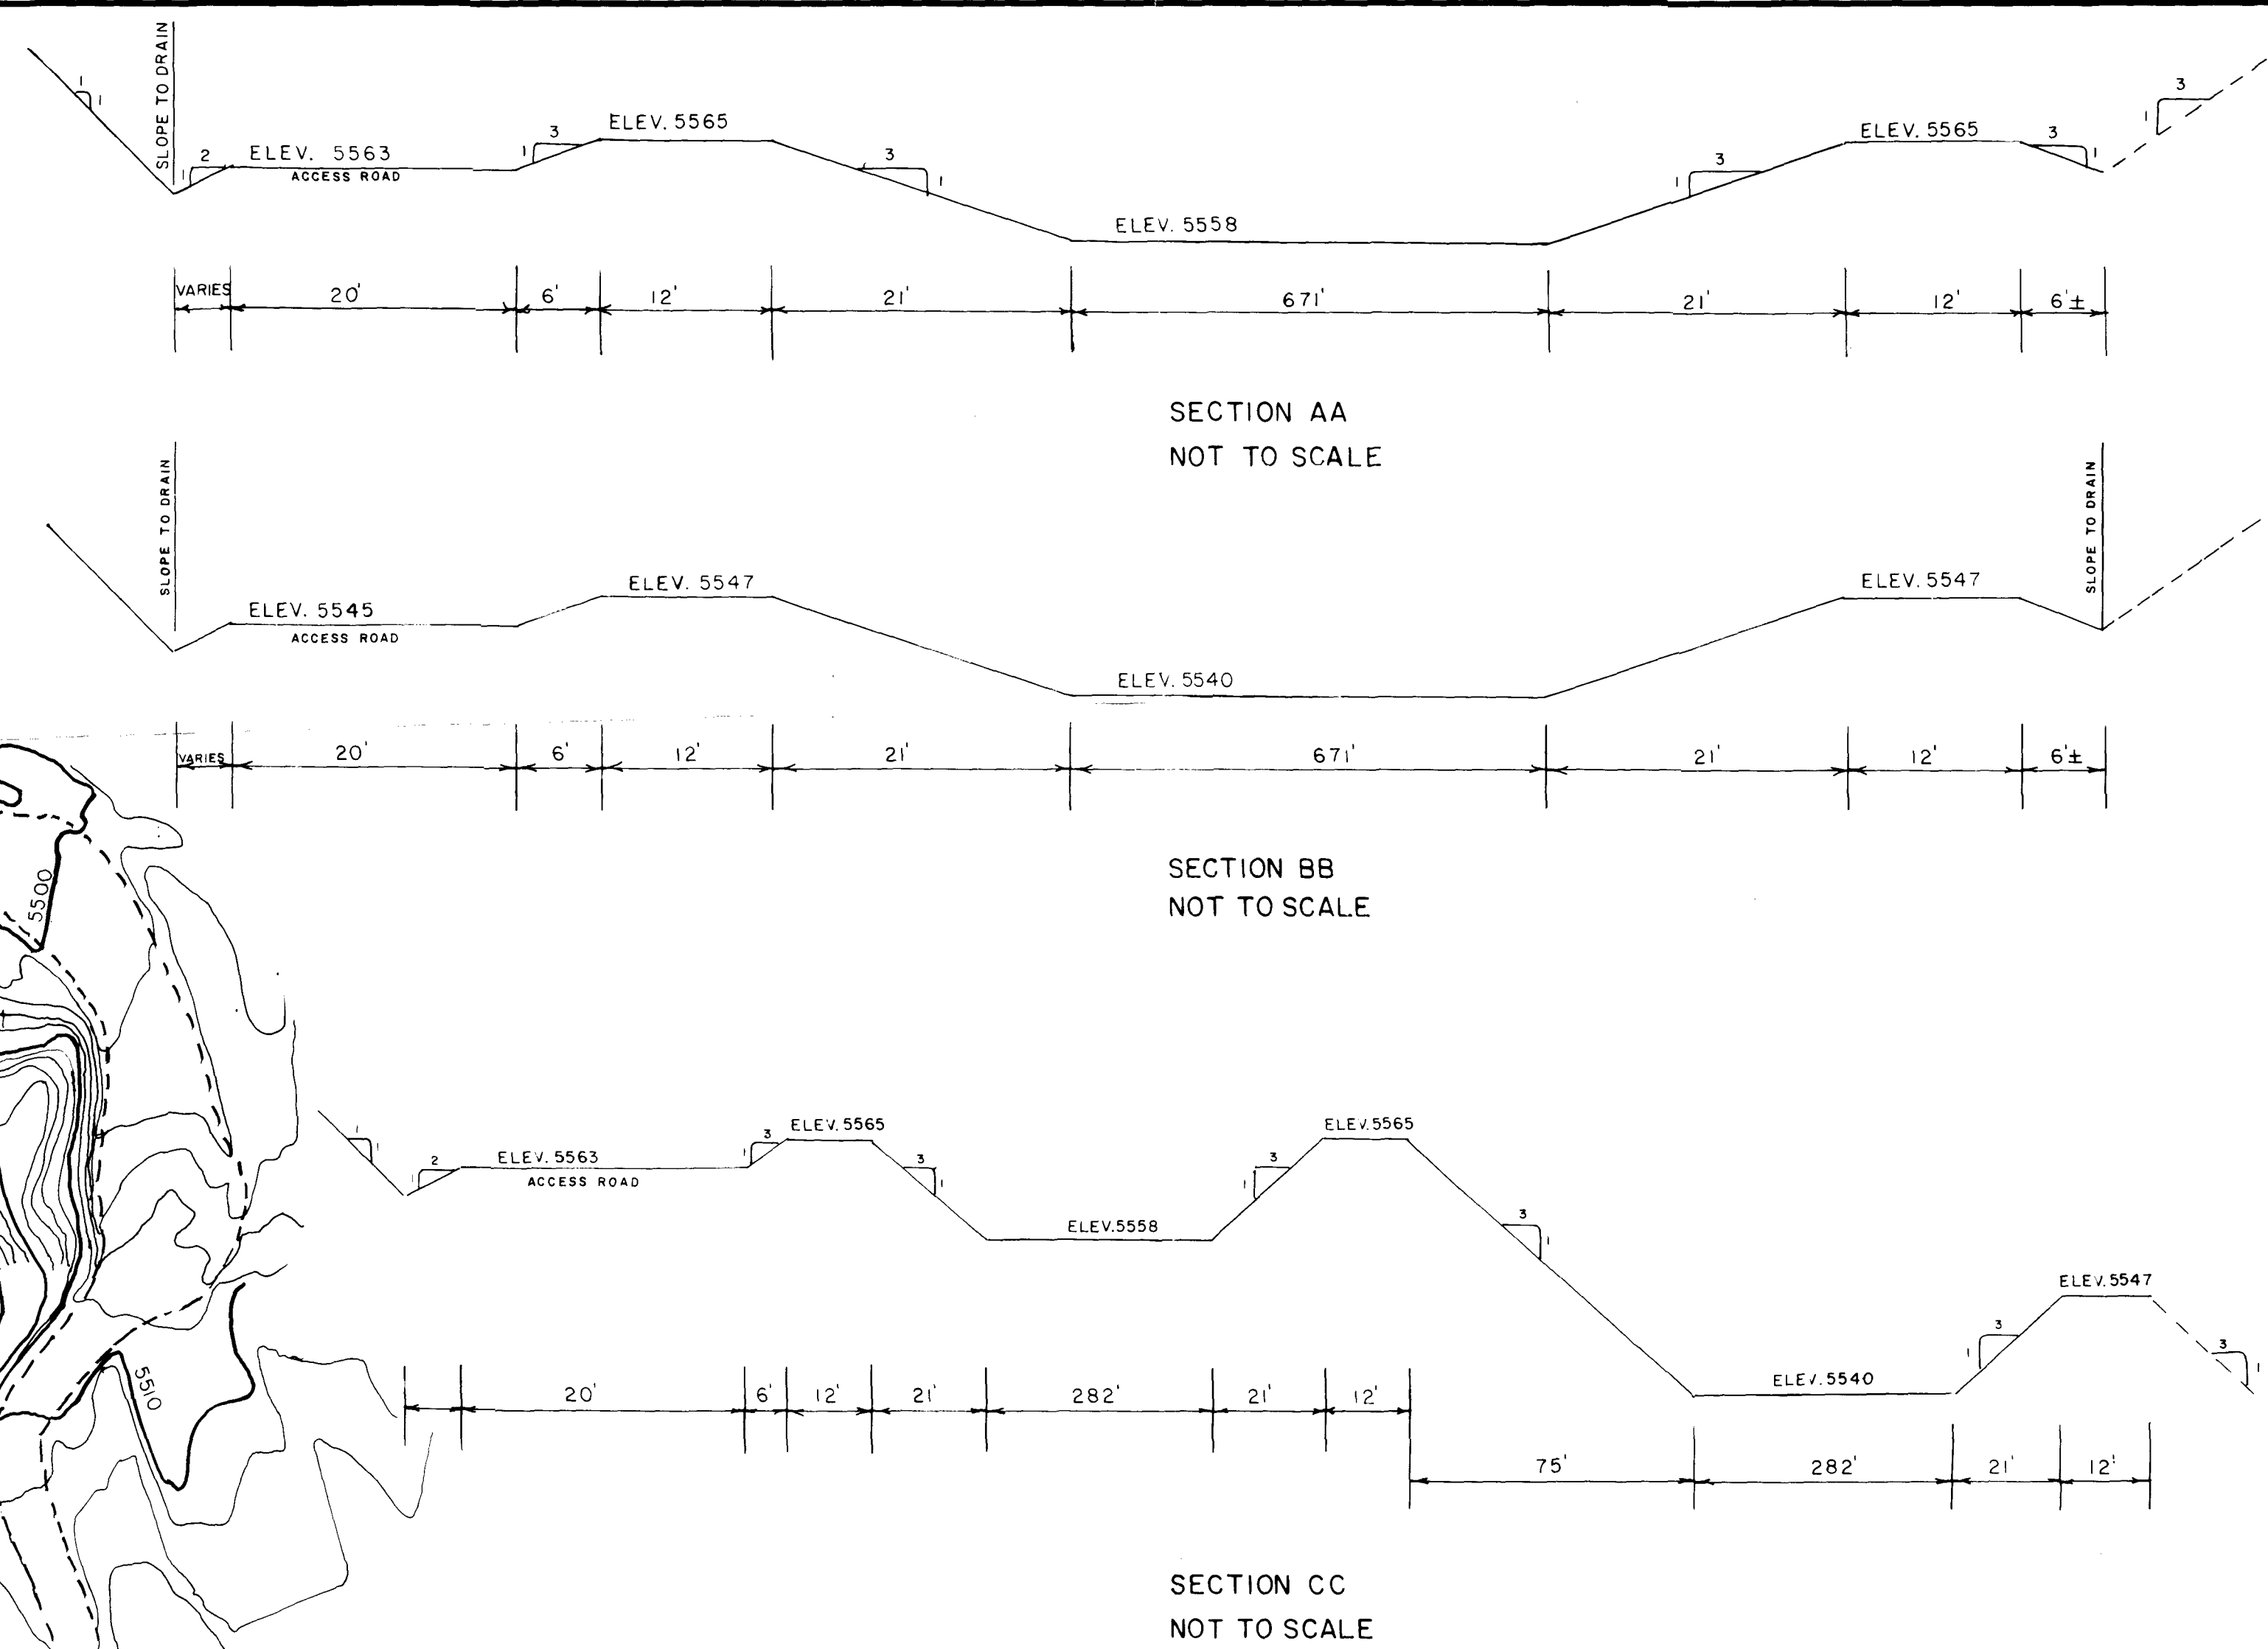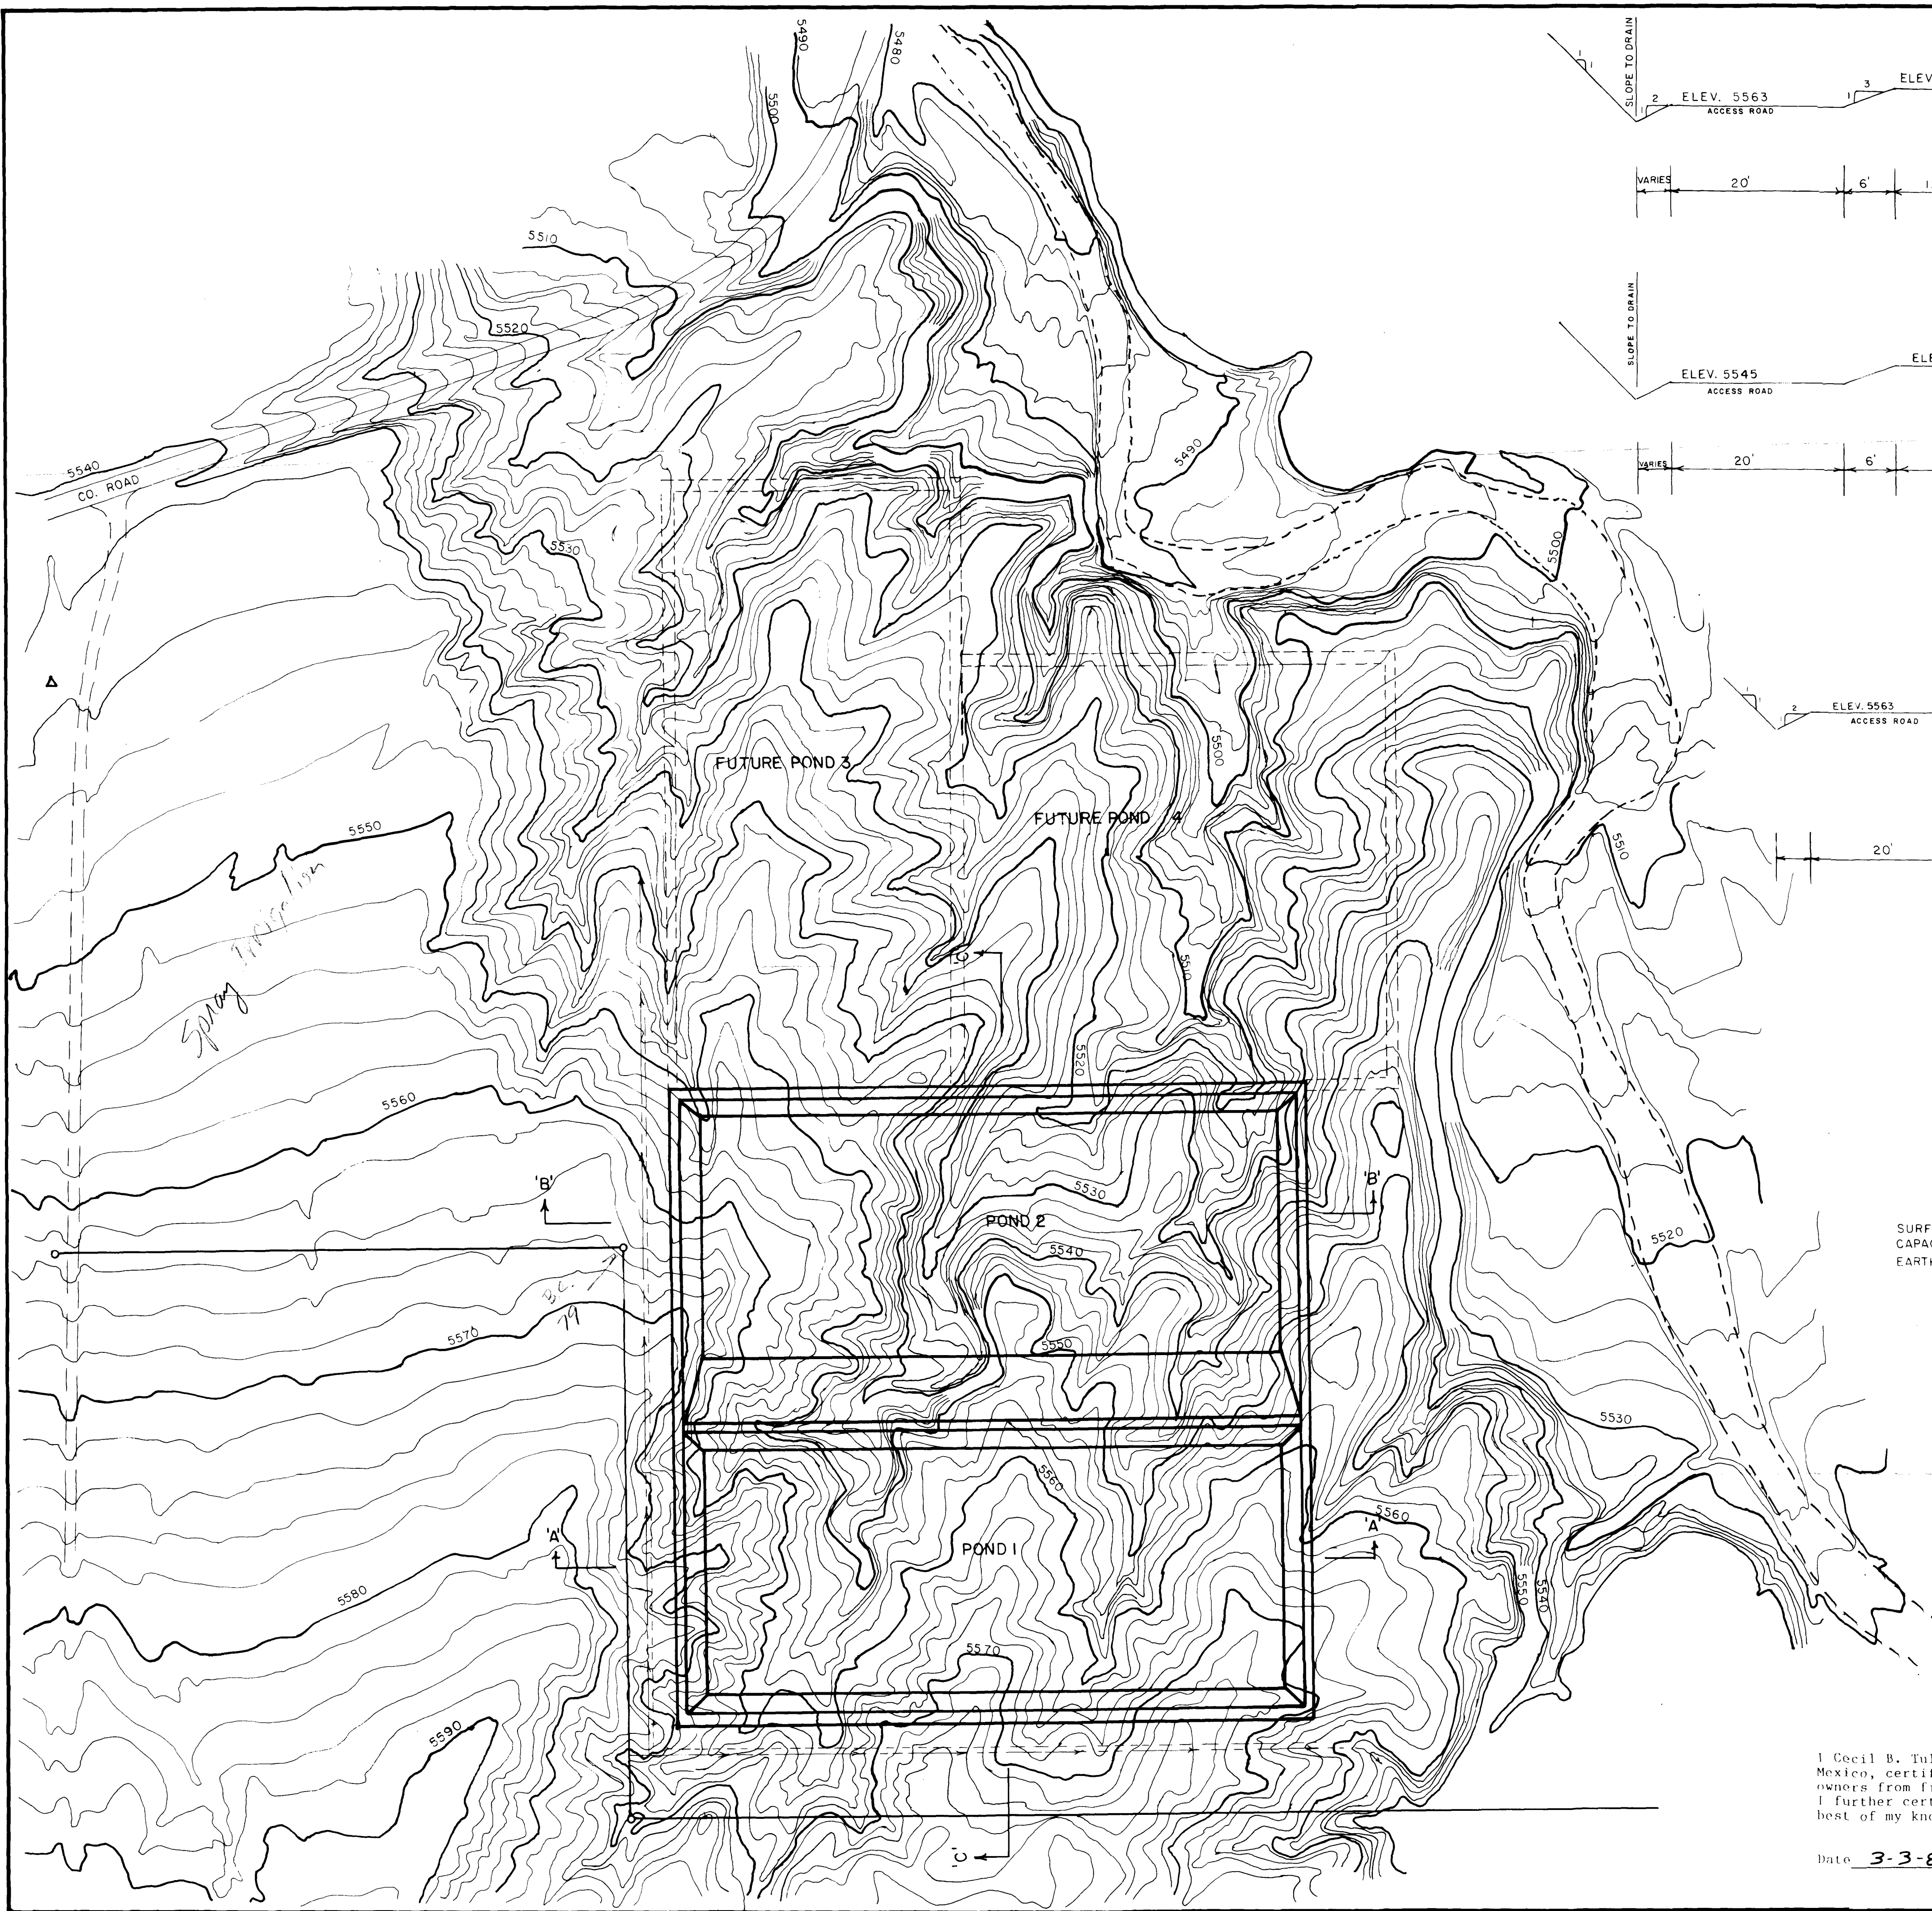


SURFACE AREA = 5 AC.±
CAPACITY = 23,95 AC.FT
EARTH VOLUMES = 65000 CU.FT±

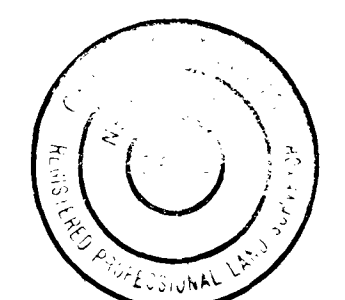

I, Cecil B. Tullis, a Registered Land Surveyor in the State of New Mexico, certify that I prepared this plat at the direction of the owners from field notes of an actual survey and certified plats and I further certify that the representations hereon are correct to the best of my knowledge and belief.

Date 3-3-89 Name Cecil B. Tullis
Registered L.S. No. 9672
State of New Mexico

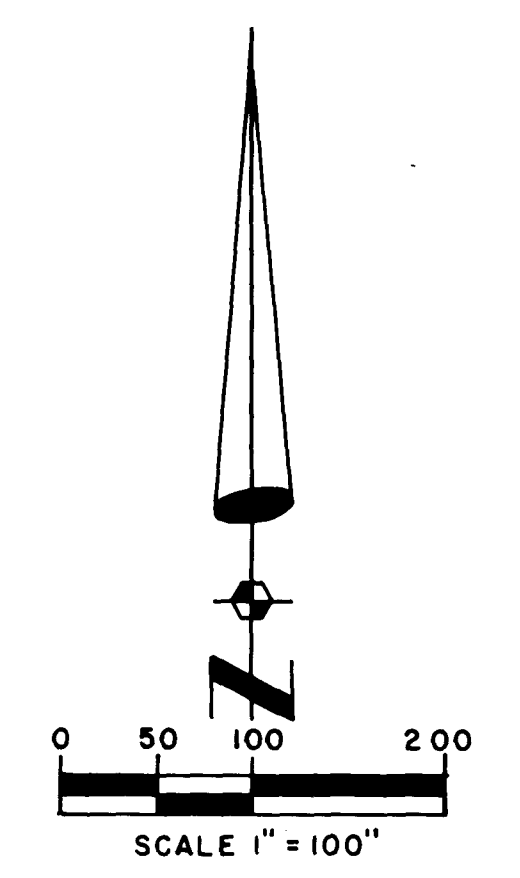

HIGH COUNTRY SURVEYS
FARMINGTON NEW MEXICO

RECEIVED
AUG 8 1989
OIL CONSERVATION DIV.
SANTA FE

PROPOSED EVAPORATION PONDS	
for	
BLOOMFIELD REFINING	
LOCATED IN THE NW,SW AND THE SW,NW SECTION 26 T29N RIIW N.M.P.M. SAN JUAN COUNTY, NEW MEXICO	
DRAWN BY C.B.T.	CHECKED BY C.R.T.
SCALE 1"=100'	MARCH 2 1989