Excavation Data

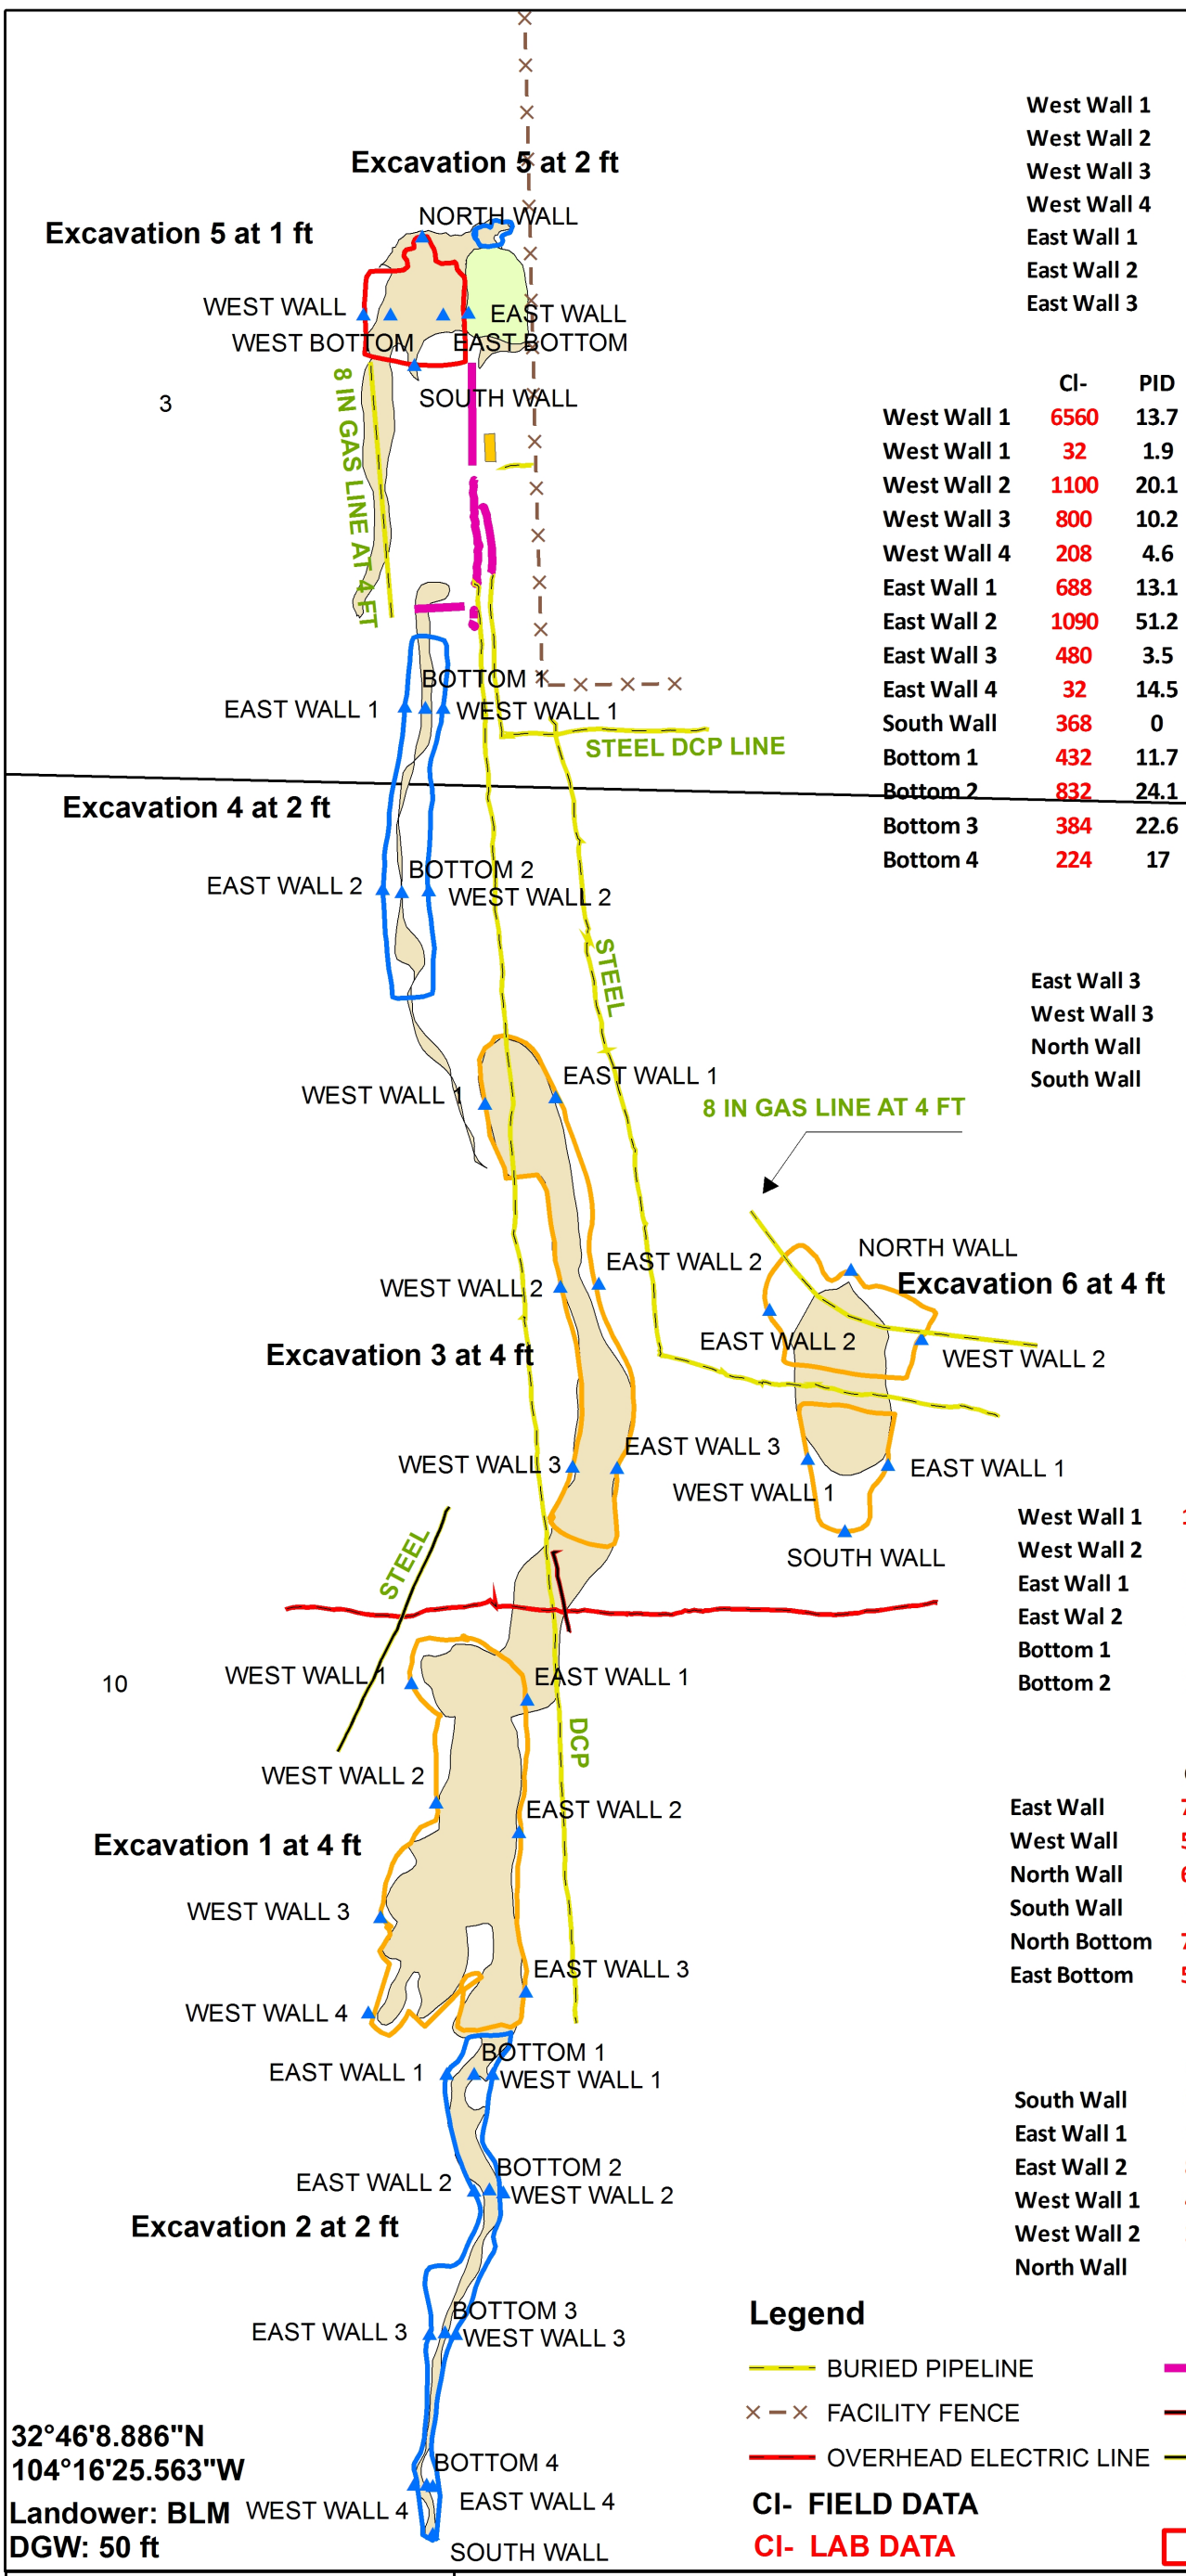

Excavation 1

	Cl-	PID	GRO	DRO	B	T	E	X	BTEX
West Wall 1	48	11.6	<10	<10	<0.05	<0.05	<0.05	<0.15	<0.3
West Wall 2	64	13.9	<20	<10	<0.05	<0.05	<0.05	<0.15	<0.3
West Wall 3	64	20.5	<10	<10	<0.05	<0.05	<0.05	<0.15	<0.3
West Wall 4	448	13.1	<20	<10	<0.05	<0.05	<0.05	<0.15	<0.3
East Wall 1	624	12.8	<10	<10	<0.05	<0.05	<0.05	<0.15	<0.3
East Wall 2	432	11.2	<10	626	<0.05	<0.05	<0.05	<0.15	<0.3
East Wall 3	64	12.1	<20	<10	<0.05	<0.05	<0.05	<0.15	<0.3

Excavation 2

	Cl-	PID	GRO	DRO	B	T	E	X	BTEX	
West Wall 1	6560	13.7	<20	<10	<0.05	<0.05	<0.05	<0.15	<0.3	7/30/2014
West Wall 1	32	1.9								9/8/2014
West Wall 2	1100	20.1	<100	3770	<0.05	<0.05	<0.05	<0.15	<0.3	
West Wall 3	800	10.2	<10	<10	<0.05	<0.05	<0.05	<0.15	<0.3	
West Wall 4	208	4.6	<10	<10	<0.05	<0.05	<0.05	<0.15	<0.3	
East Wall 1	688	13.1	<20	<10	<0.05	<0.05	<0.05	<0.15	<0.3	
East Wall 2	1090	51.2	<20	127	<0.05	<0.05	<0.05	<0.15	<0.3	
East Wall 3	480	3.5	<10	<10	<0.05	<0.05	<0.05	<0.15	<0.3	
East Wall 4	32	14.5	<10	<10	<0.05	<0.05	<0.05	<0.15	<0.3	
South Wall	368	0	<10	<10	<0.05	<0.05	<0.05	<0.15	<0.3	
Bottom 1	432	11.7	<20	<10	<0.05	<0.05	<0.05	<0.15	<0.3	
Bottom 2	832	24.1	<20	<10	<0.05	<0.05	<0.05	<0.15	<0.3	
Bottom 3	384	22.6	<10	<10	<0.05	<0.05	<0.05	<0.15	<0.3	
Bottom 4	224	17	<10	<10	<0.05	<0.05	<0.05	<0.15	<0.3	

Excavation 3

	Cl-	PID	GRO	DRO	B	T	E	X	BTEX
East Wall 3	144	3.4	<10	<10	<0.05	<0.05	<0.05	<0.15	<0.3
West Wall 3	128	12.4	<10	<10	<0.05	<0.05	<0.05	<0.15	<0.3
North Wall	416	3.5	<10	<10	<0.05	<0.05	<0.05	<0.15	<0.3
South Wall	400	1.1	<10	<10	<0.05	<0.05	<0.05	<0.15	<0.3

Excavation 4

	Cl-	PID	GRO	DRO	B	T	E	X	BTEX
West Wall 1	1020	1.3	<20	<10	<0.05	<0.05	<0.05	<0.15	<0.3
West Wall 2	80	6.8	<20	<10	<0.05	<0.05	<0.05	<0.15	<0.3
East Wall 1	512	1.7	<20	<10	<0.05	<0.05	<0.05	<0.15	<0.3
East Wal 2	640	6.8	<20	<10	<0.05	<0.05	<0.05	<0.15	<0.3
Bottom 1	464	6.9	<20	<10	<0.05	<0.05	<0.05	<0.15	<0.3
Bottom 2	752	2.2	<20	<10	<0.05	<0.05	<0.05	<0.15	<0.3

Excavation 5

	Cl-	PID	GRO	DRO	B	T	E	X	BTEX
East Wall	768	18.3	<10	<10	<0.05	<0.05	<0.05	<0.15	<0.3
West Wall	560	30.8	<10	<10	<0.05	<0.05	<0.05	<0.15	<0.3
North Wall	672	8.1	<10	237	<0.05	<0.05	<0.05	<0.15	<0.3
South Wall	32	7.2	<10	<10	<0.05	<0.05	<0.05	<0.15	<0.3
North Bottom	704	58.2	<10	<10	<0.05	<0.05	<0.05	<0.15	<0.3
East Bottom	560	20.2	<10	<10	<0.05	<0.05	<0.05	<0.15	<0.3

Excavation 6

	Cl-	PID	GRO	DRO	B	T	E	X	BTEX
South Wall	128	22.1	<10	<10	<0.05	<0.05	<0.05	<0.15	<0.3
East Wall 1	192	12.3	<10	<10	<0.05	<0.05	<0.05	<0.15	<0.3
East Wall 2	880	23.4	<10	<10	<0.05	<0.05	<0.05	<0.15	<0.3
West Wall 1	416	3.5	<10	<10	<0.05	<0.05	<0.05	<0.15	<0.3
West Wall 2	224	1	<10	<10	<0.05	<0.05	<0.05	<0.15	<0.3
North Wall	32	13.3	<10	<10	<0.05	<0.05	<0.05	<0.15	<0.3

Legend

- BURIED PIPELINE
- FACILITY FENCE
- OVERHEAD ELECTRIC LINE
- Cl- FIELD DATA
- Cl- LAB DATA
- STEEL RISER
- SURFACE ELECTRIC LINE
- SURFACE PIPELINE
- FINAL SAMPLE POINTS
- 1 FT EXCAVATION
- 2 FT EXCAVATION
- 4 FT EXCAVATION
- METER HOUSE
- OVER SPRAY
- STAIN (6,986 sq ft)

RECS
RICE ENVIRONMENTAL
CONSULTING & SAFETY

APACHE EMPIRE
ABO UNIT #08

LEGALS: UL/M sec. 3
UL/ D sec. 10
T-18-S R-27E

N W E S

0 50 100 Feet

GPS date: 8/14/14 KH
Drawing date: 9/2/14
Drafted by: L. Weinheimer