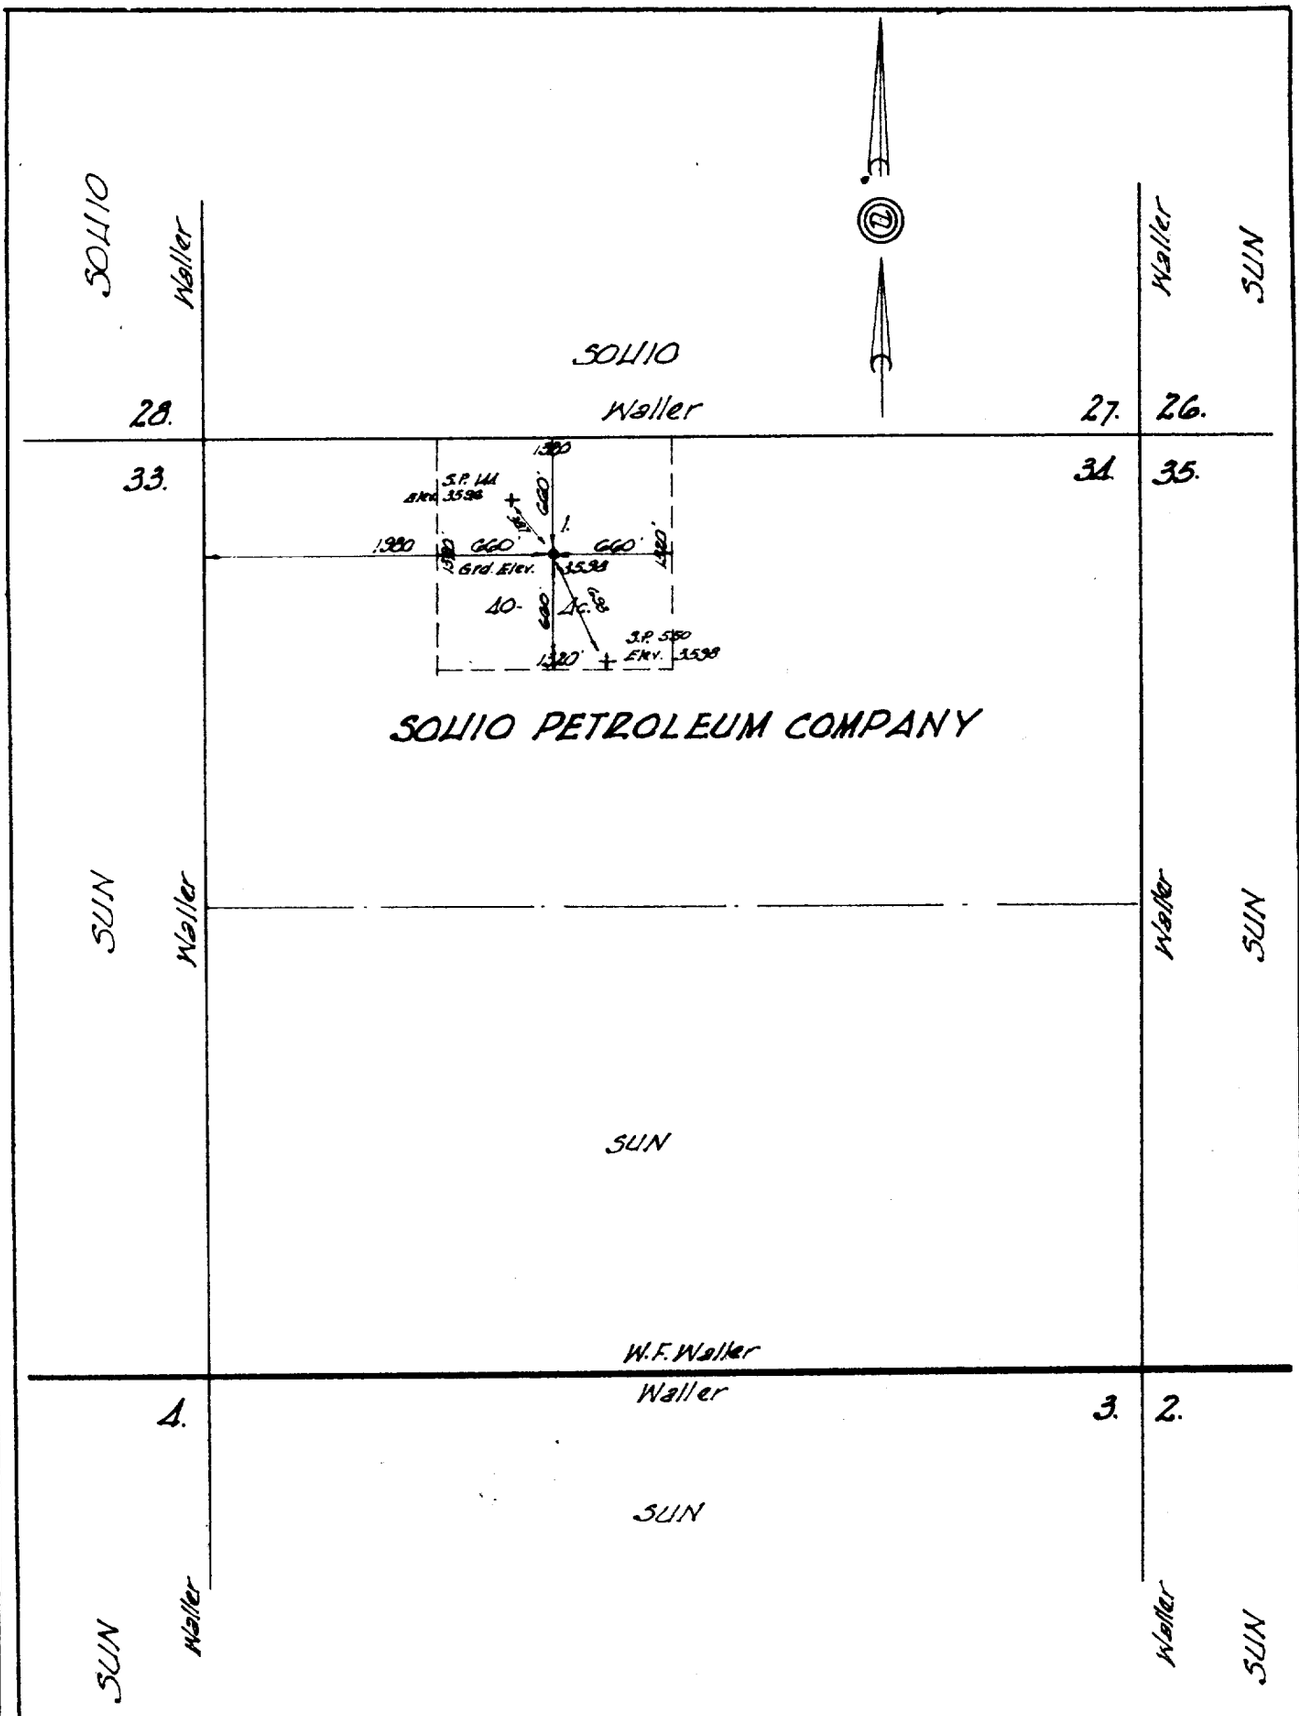

I, Max Schumann, Jr., Registered Professional and Licensed State Land Surveyor, State of New Mexico, hereby certify that this survey was made by me on the ground, and that this plat is a correct representation thereof.

This 18th day of Dec. 195 7

Max A. Schumann, Jr.
Reg. Prof. Engr. and Licensed State L[illegible]

JENKINS & SCHUM[illegible]
Registered Civil En[illegible]
Box 504 Phon[illegible]
Midland, Tex[illegible]

SURVEY PLAT

SOHIO PETROLEUM COMPANY

WELL NO. 1,
W. F. WALLER LEASE

660 ft fr NORTH, 1980 ft fr WEST lines
SECTION 34, T-12-S, R-28-E, NMPM

CHAVEZ COUNTY, NEW MEXICO

Scale: 1" = 1000'

JOB NO.
3944