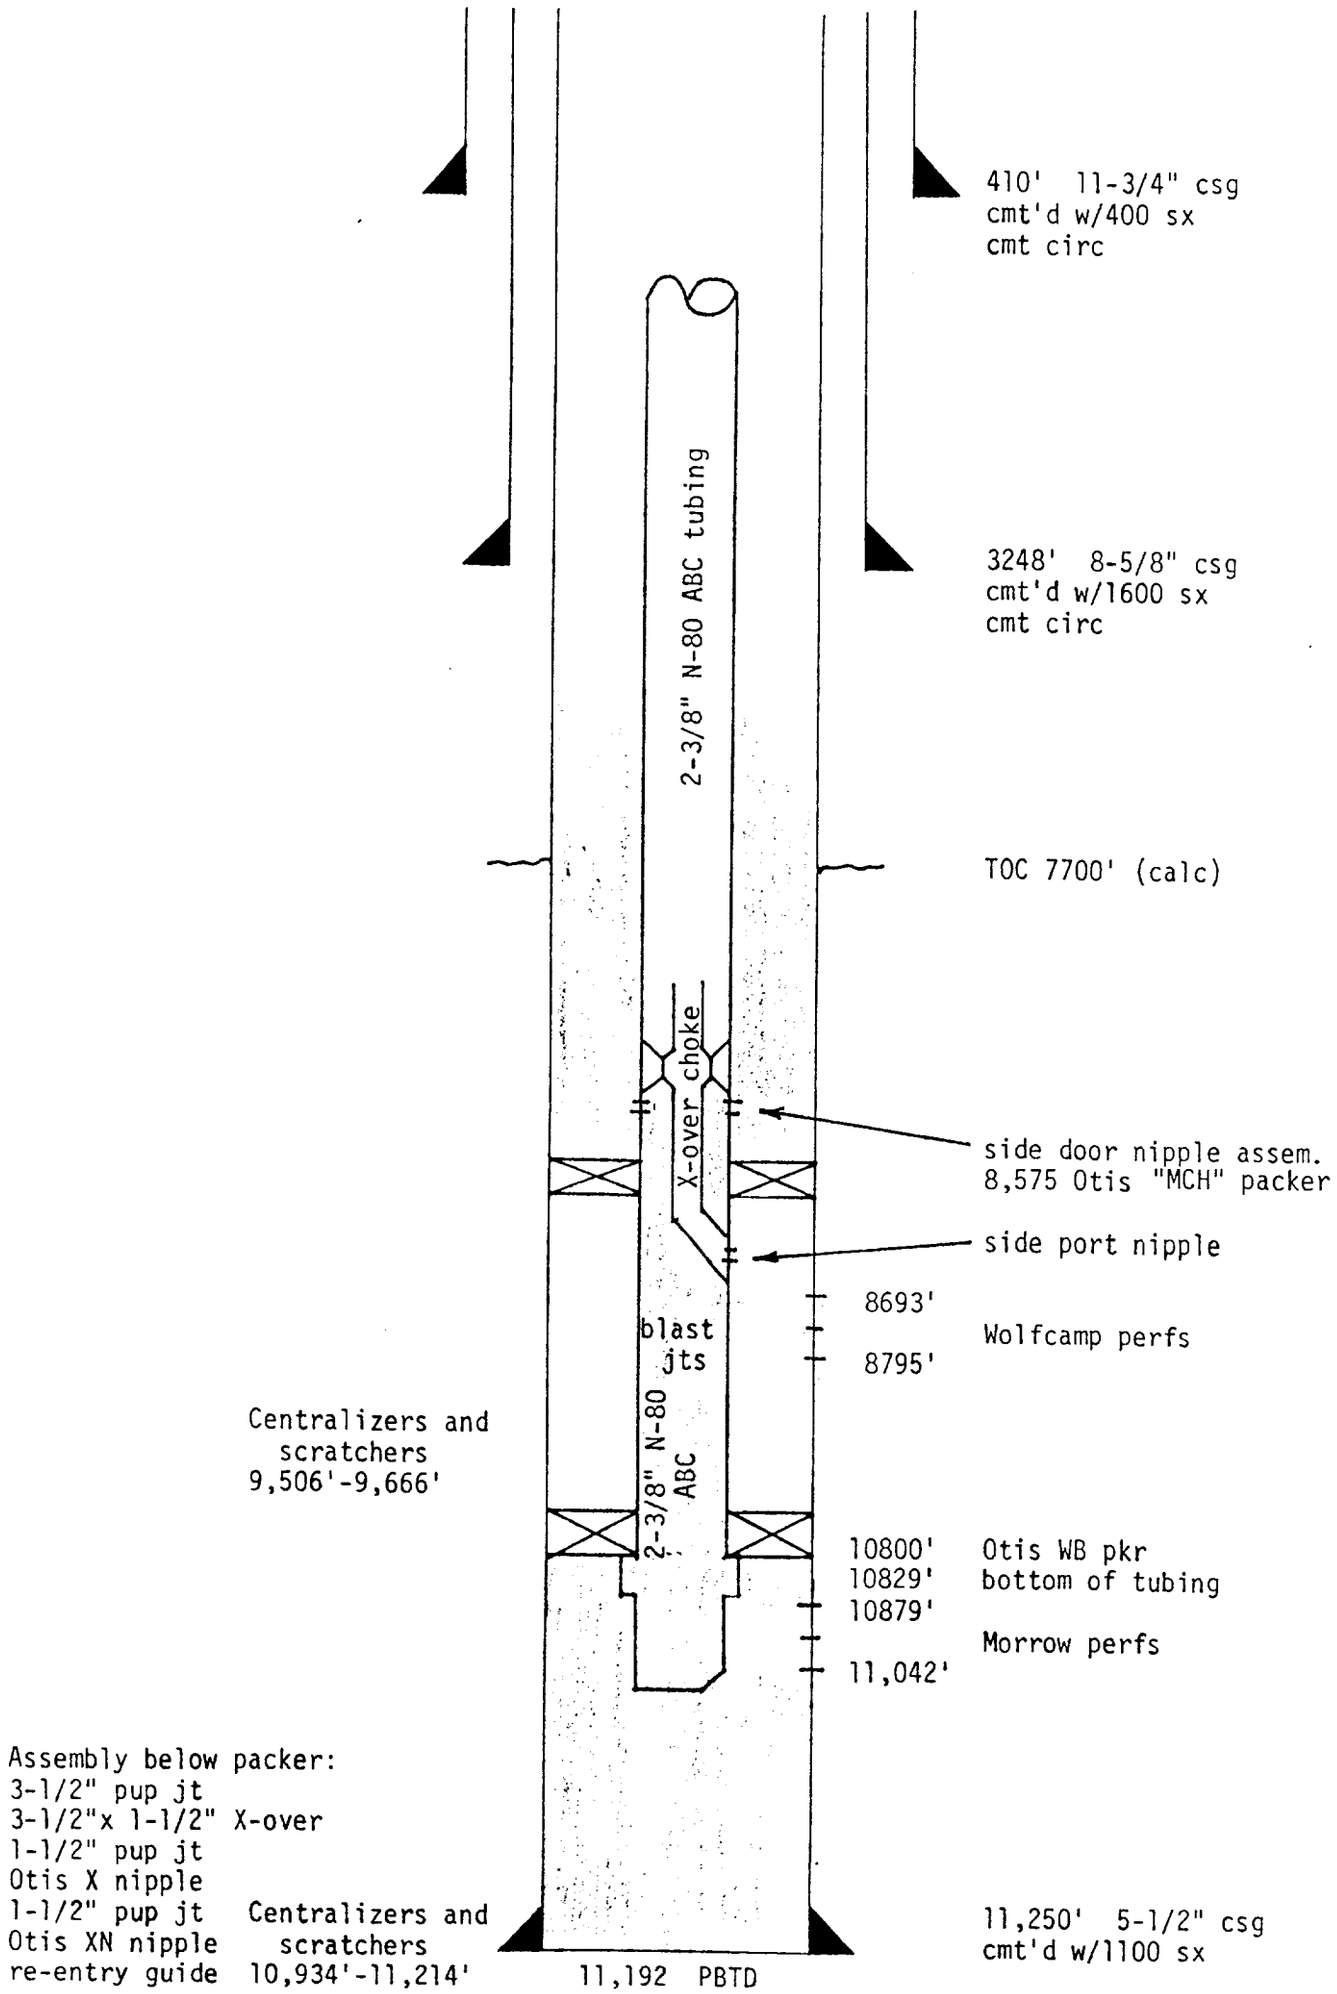BASS ENTERPRISES PRODUCTION C
EXHIBIT NO.
PROPOSED INSTALLATION
PALMILLO STATE NO. 1
EDDY COUNTY, NEW MEXICO