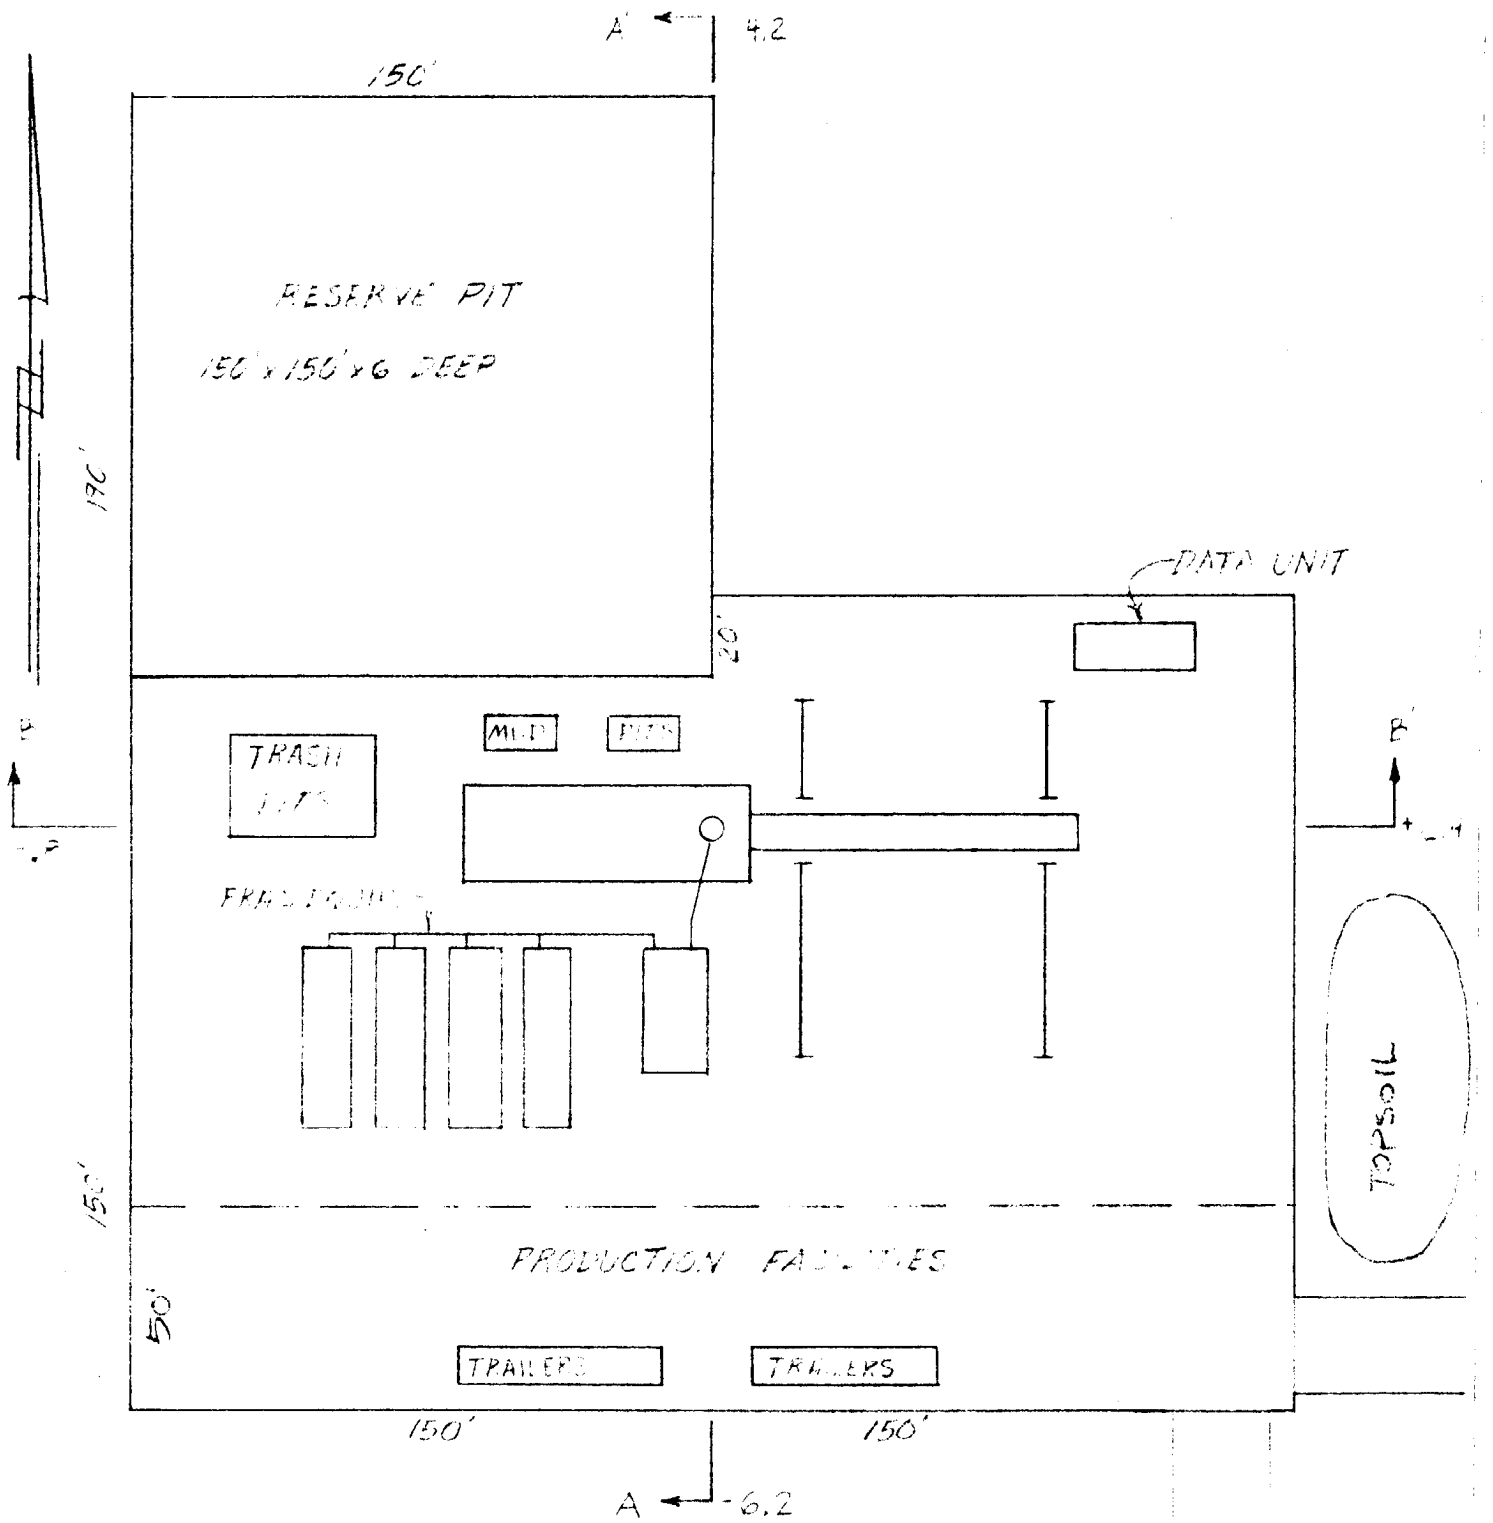

WELLSITE LAYOUT

Y-DOOR EAST

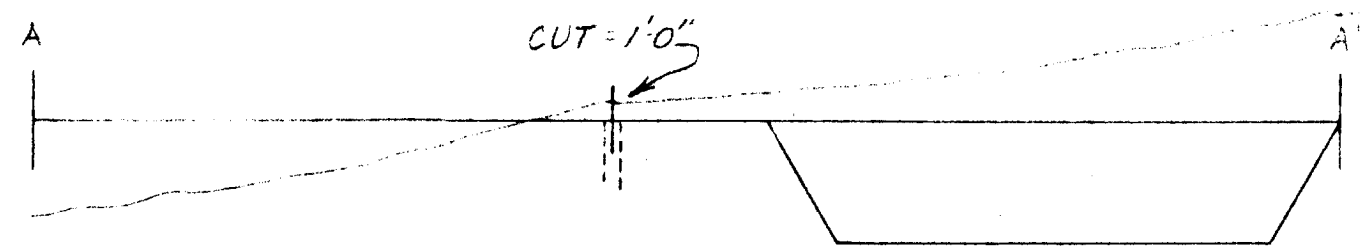

SECTION A-A'

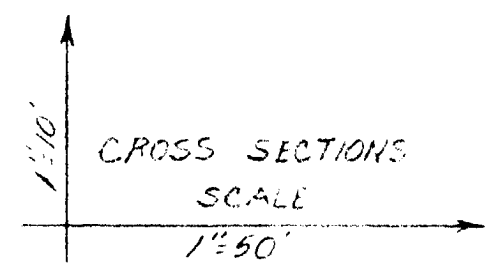

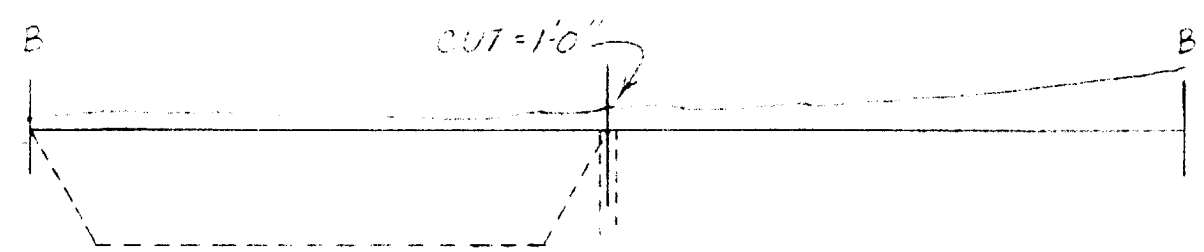

SECTION B-B'

EXHIBIT "B"

DOCHE FEDERAL #1 SE, NE- SEC. 11 T24S, R29E EDDY COUNTY, NEW MEXICO	EXXON COMPANY, U.S.A. (a division of Exxon Corporation) PRODUCTION DEPARTMENT