District I
1625 N. French Dr., Hobbs, NM 88240
Phone: (575) 393-6161 Fax: (575) 393-0720
District II
811 S. First St., Artesia, NM 88210
Phone: (575) 748-1283 Fax: (575) 748-9720
District III
1000 Rio Brazos Road, Aztec, NM 87410
Phone: (505) 334-6178 Fax: (505) 334-6170
District IV
1220 S. St. Francis Dr., Sante Fe, NM 87505
Phone: (505) 476-3460 Fax: (505) 476-3462

State of New Mexico
Energy, Minerals & Natural Resources
Department
OIL CONSERVATION DIVISION
1220 South St. Francis Dr.
Sante Fe, NM 87505

FORM C-102
Revised August 1, 2011
Submit one copy to appropriate District Office

☐ **AMENDED REPORT**

WELL LOCATION AND ACREAGE DEDICATION PLAT

[1]API Number	[2]Pool Code	[3]Pool Name
30-025-45287	51020	Red Hills; Lower Bone Spring

[4]Property Code	[5]Property Name	[6]Well Number
37858	LOMAS ROJAS 26 STATE COM	#503H

[7]OGRID No.	[8]Operator Name	[9]Elevation
7377	EOG RESOURCES, INC.	3336'

[10]Surface Location

UL or lot no.	Section	Township	Range	Lot Idn	Feet from the	North/South line	Feet from the	East/West line	County
B	26	25-S	33-E	-	713'	NORTH	1328'	EAST	LEA

UL or lot no.	Section	Township	Range	Lot Idn	Feet from the	North/South line	Feet from the	East/West line	County
O	26	25-S	33-E	-	110'	SOUTH	2497'	EAST	LEA

[12]Dedicated Acres	[13]Joint or Infill	[14]Consolidation Code	[15]Order No.
320.00			

No allowable will be assigned to this completion until all interests have been consolidated or a non-standard unit has been approved by the division.

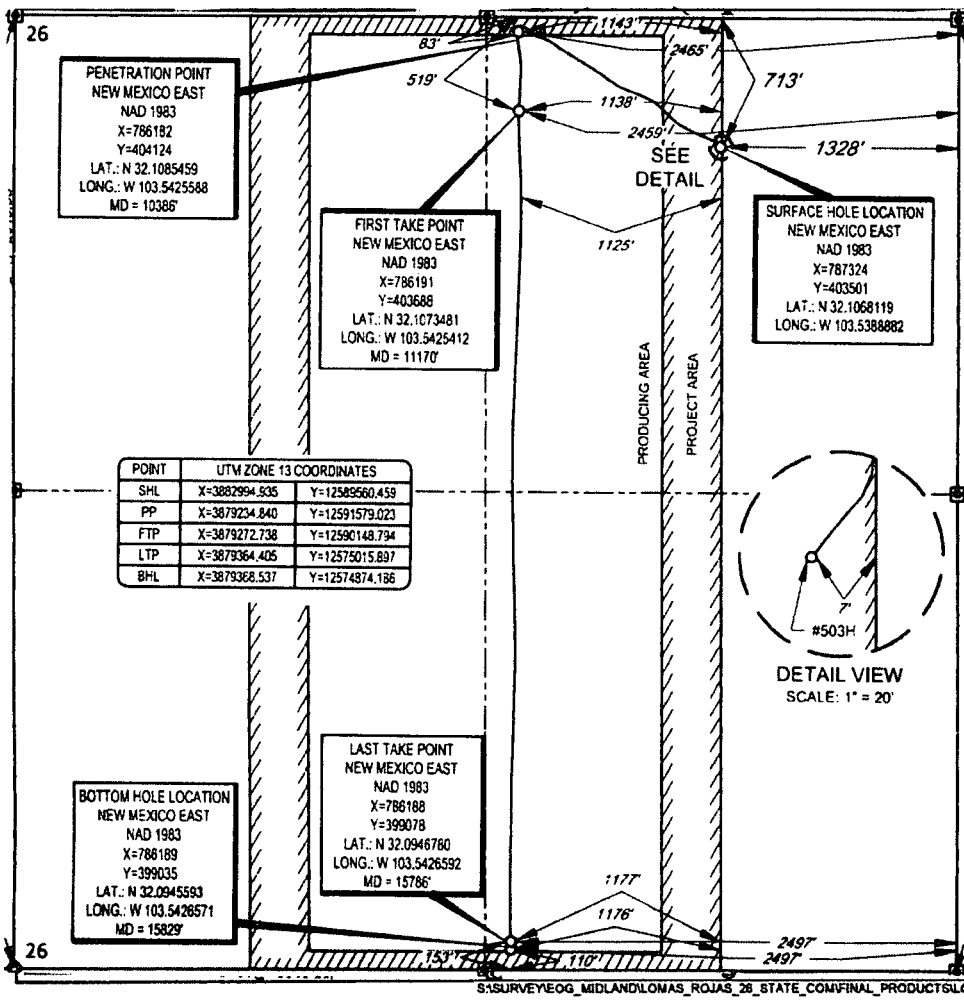

POINT	UTM ZONE 13 COORDINATES	
SHL	X=3882994.935	Y=12589560.459
PP	X=3879234.840	Y=12591579.023
FTP	X=3879272.738	Y=12590148.794
LTP	X=3879364.405	Y=12575015.897
BHL	X=3879368.537	Y=12574874.186

[17]OPERATOR CERTIFICATION

I hereby certify that the information contained herein is true and complete to the best of my knowledge and belief, and that this organization either owns a working interest or unleased mineral interest in the land including the proposed bottom hole location or has a right to drill this well at this location pursuant to a contract with an owner of such a mineral or working interest, or to a voluntary pooling agreement or a compulsory pooling order heretofore entered by the division.

Kay Maddox 12/20/18
Signature Date

KAY MADDOX
Printed Name

E-mail Address

[18]SURVEYOR CERTIFICATION

I hereby certify that the well location shown on this plat was plotted from field notes of actual surveys made by me or under my supervision, and that the same is true to the best of my belief.

10/23/2018
Date of Survey
Signature and Seal of Professional Surveyor

MICHAEL B. BROWN
NEW MEXICO
18329
PROFESSIONAL SURVEYOR

Certificate Number

S:\SURVEY\EOG_MIDLAND\LOMAS_ROJAS_26_STATE_COM\FINAL_PRODUCTS\LO_LOMASROJAS26STATECOM_503H.DWG 10/23/2018 1:36:09 PM csmith5

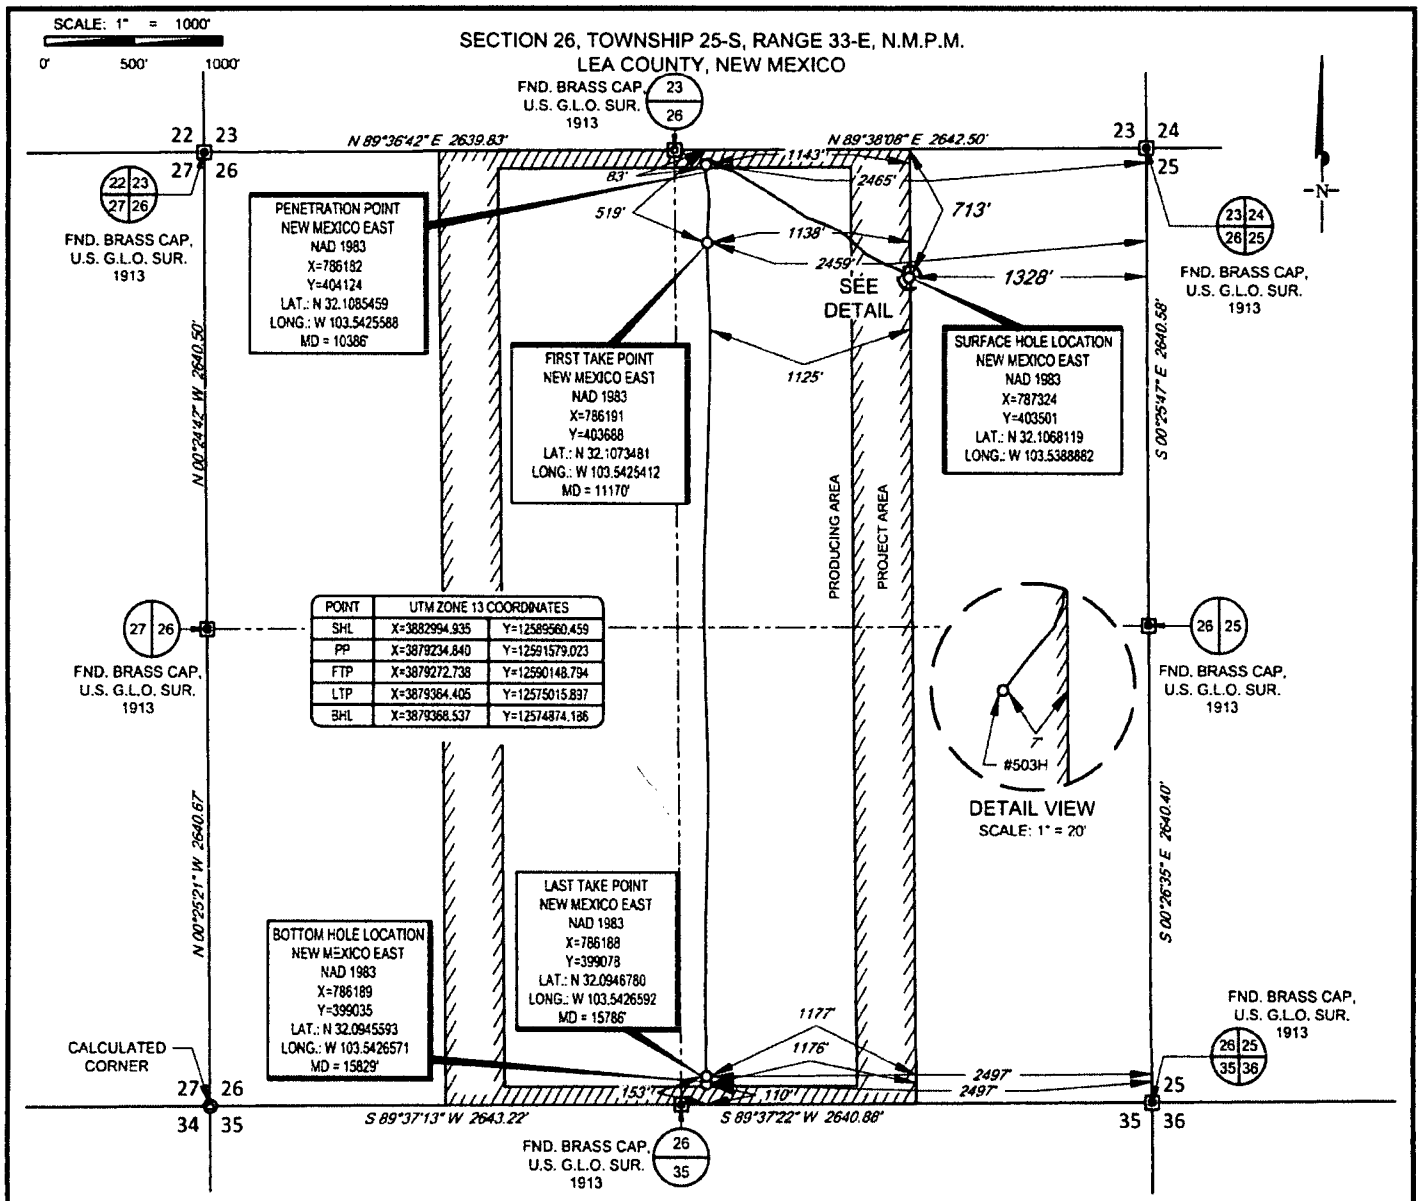

LEASE NAME & WELL NO.: LOMAS ROJAS 26 STATE COM #503H

SECTION 26 TWP 25-S RGE 33-E SURVEY N.M.P.M.

COUNTY LEA STATE NM ELEVATION 3336'

DESCRIPTION 713' FNL & 1328' FEL

MICHAEL B. BROWN NEW MEXICO 18329 PROFESSIONAL SURVEYOR

Michael Blake Brown, P.S. No. 18329
NOVEMBER 27, 2018

TOPOGRAPHIC
LOYALTY INNOVATION LEGACY
1400 EVERMAN PARKWAY, Ste. 146 • FT. WORTH, TEXAS 76140
TELEPHONE: (817) 744-7512 • FAX (817) 744-7554
2903 NORTH BIG SPRING • MIDLAND, TEXAS 79705
TELEPHONE: (432) 682-1653 OR (800) 767-1653 • FAX (432) 682-1743
WWW.TOPOGRAPHIC.COM

eog resources, inc.

LOMAS ROJAS 26 STATE COM #503H AS-COMPLETED	REVISION:	
DATE: 11/27/18		
FILE: AD_LOMAS_ROJAS_26_STATE_COM_503H		
DRAWN BY: A.M.D.		
SHEET: 1 OF 1		

NOTES:
1. ORIGINAL DOCUMENT SIZE. 8.5" X 11"
2. ALL BEARINGS, DISTANCES, AND COORDINATE VALUES CONTAINED HEREIN ARE GRID BASED UPON THE NEW MEXICO COORDINATE SYSTEM OF 1983, EAST ZONE, U.S. SURVEY FEET.
3. THIS WELL LOCATION SHOWN HEREON HAS BEEN SURVEYED ON THE GROUND UNDER MY SUPERVISION AND PREPARED ACCORDING TO THE EVIDENCE FOUND AT THE TIME OF SURVEY, AND DATA PROVIDED BY EOG RESOURCES, INC. THIS CERTIFICATION IS MADE AND LIMITED TO THOSE PERSONS OR ENTITIES SHOWN ON THE FACE OF THIS PLAT AND IS NON-TRANSFERABLE. THIS SURVEY IS CERTIFIED FOR THIS TRANSACTION ONLY.

S:\SURVEY\EOG_MIDLAND\LOMAS_ROJAS_26_STATE_COM\FINAL_PRODUCTS\AD_LOMAS_ROJAS_26_STATE_COM_503H.DWG 11/28/2018 11:19:52 AM eochoa