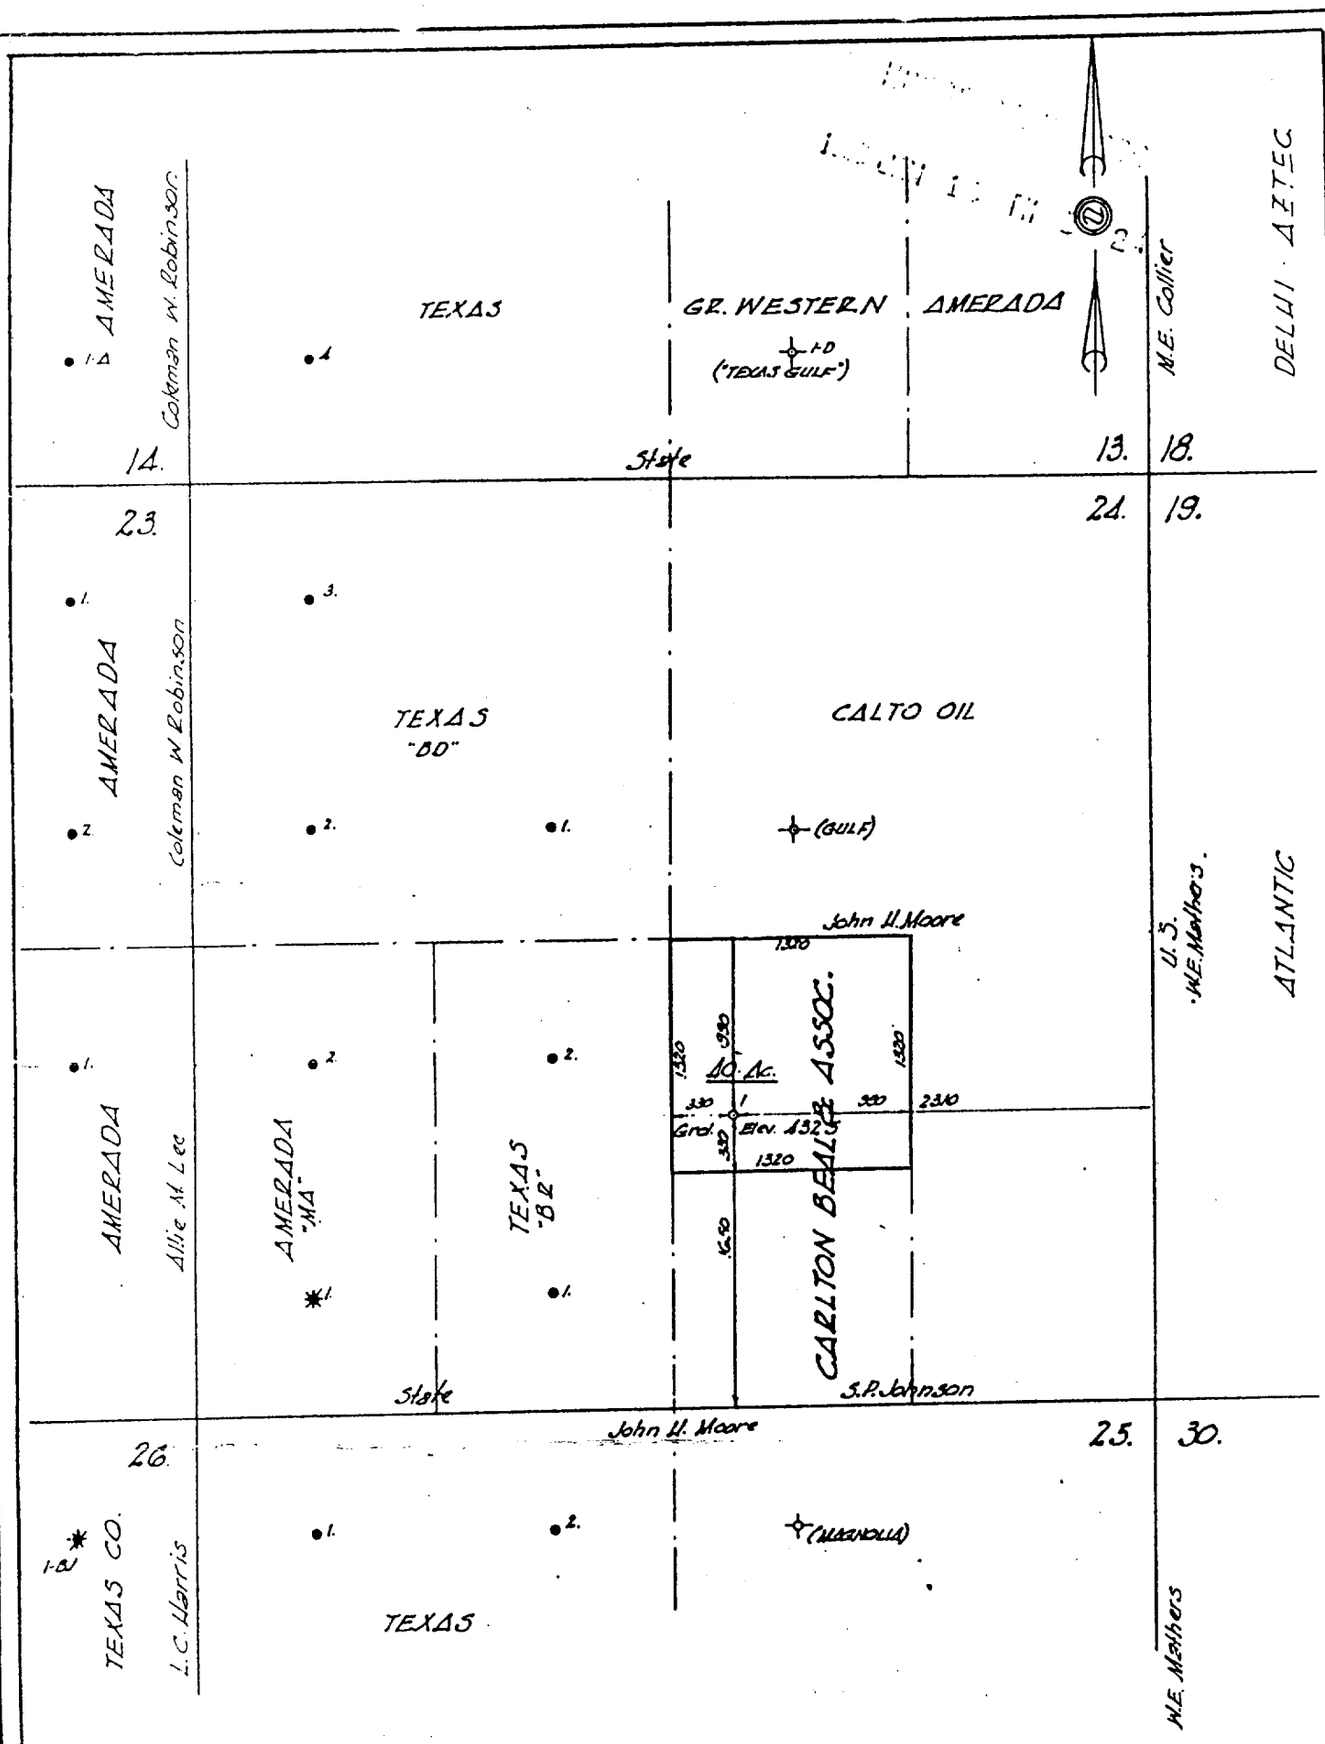


I, Max Schumann, Jr., Registered Professional and Licensed State Land Surveyor, State of New Mexico, hereby certify that this survey was made by me on the ground, and that this plat is a correct representation thereof.

This 11th day of Jan. 195 8

Max A. Schumann, Jr.
Reg. Prof. Engr. and Licensed State Land Surveyor

JENKINS & SCHUMANN
Registered Civil Engineers
Box 504 Phone 4-7702
Midland, Texas

LICENSED LAND SURVEYOR NO. 1310 NEW MEXICO

**SURVEY PLAT**

CARLTON BEAL & ASSOCIATES

WELL NO. 1,
"MOORE" LEASE

2310 ft fr EAST, 1650 ft fr SOUTH lines
SECTION 24, T-11-S, R-32-E, NMPM,

LEA COUNTY, NEW MEXICO

Scale: 1" = 1000'

JOB NO.
4537