PRESENT WELL CONDITION

Earl T. Smith & As:
Bogle Farms #1
Sec. 13-11S-34E
330' FSL & 330' FE:
Spud Date: 2-11-69
P & A Date: 7-69
Elevation 4141' GL

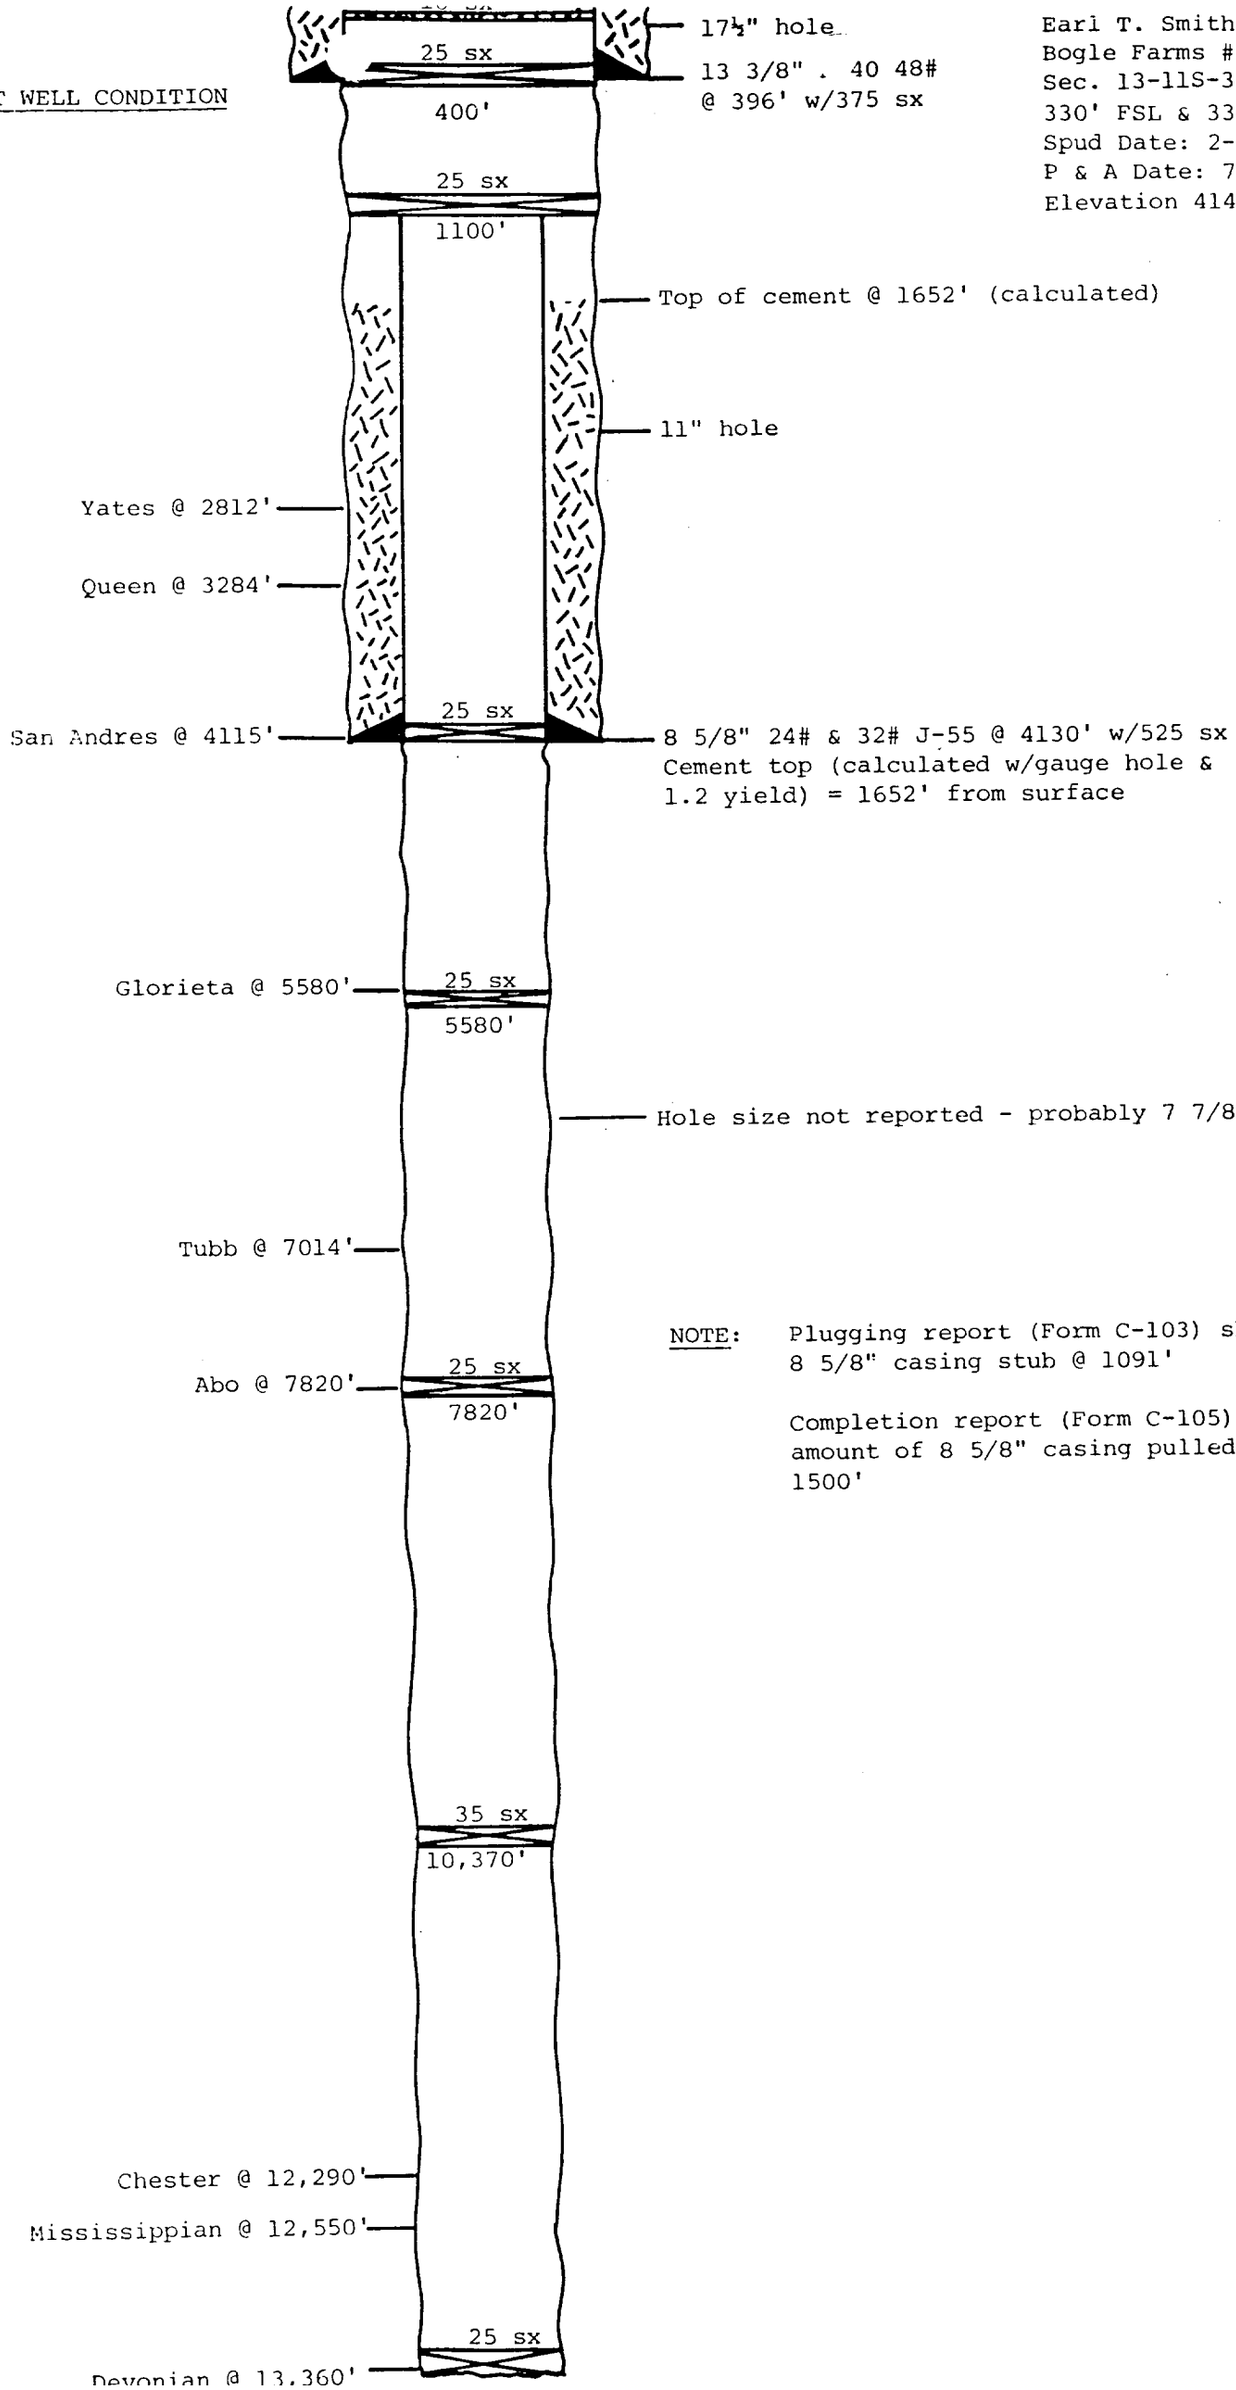

NOTE: Plugging report (Form C-103) shows 8 5/8" casing stub @ 1091'

Completion report (Form C-105) shows amount of 8 5/8" casing pulled = 1500'