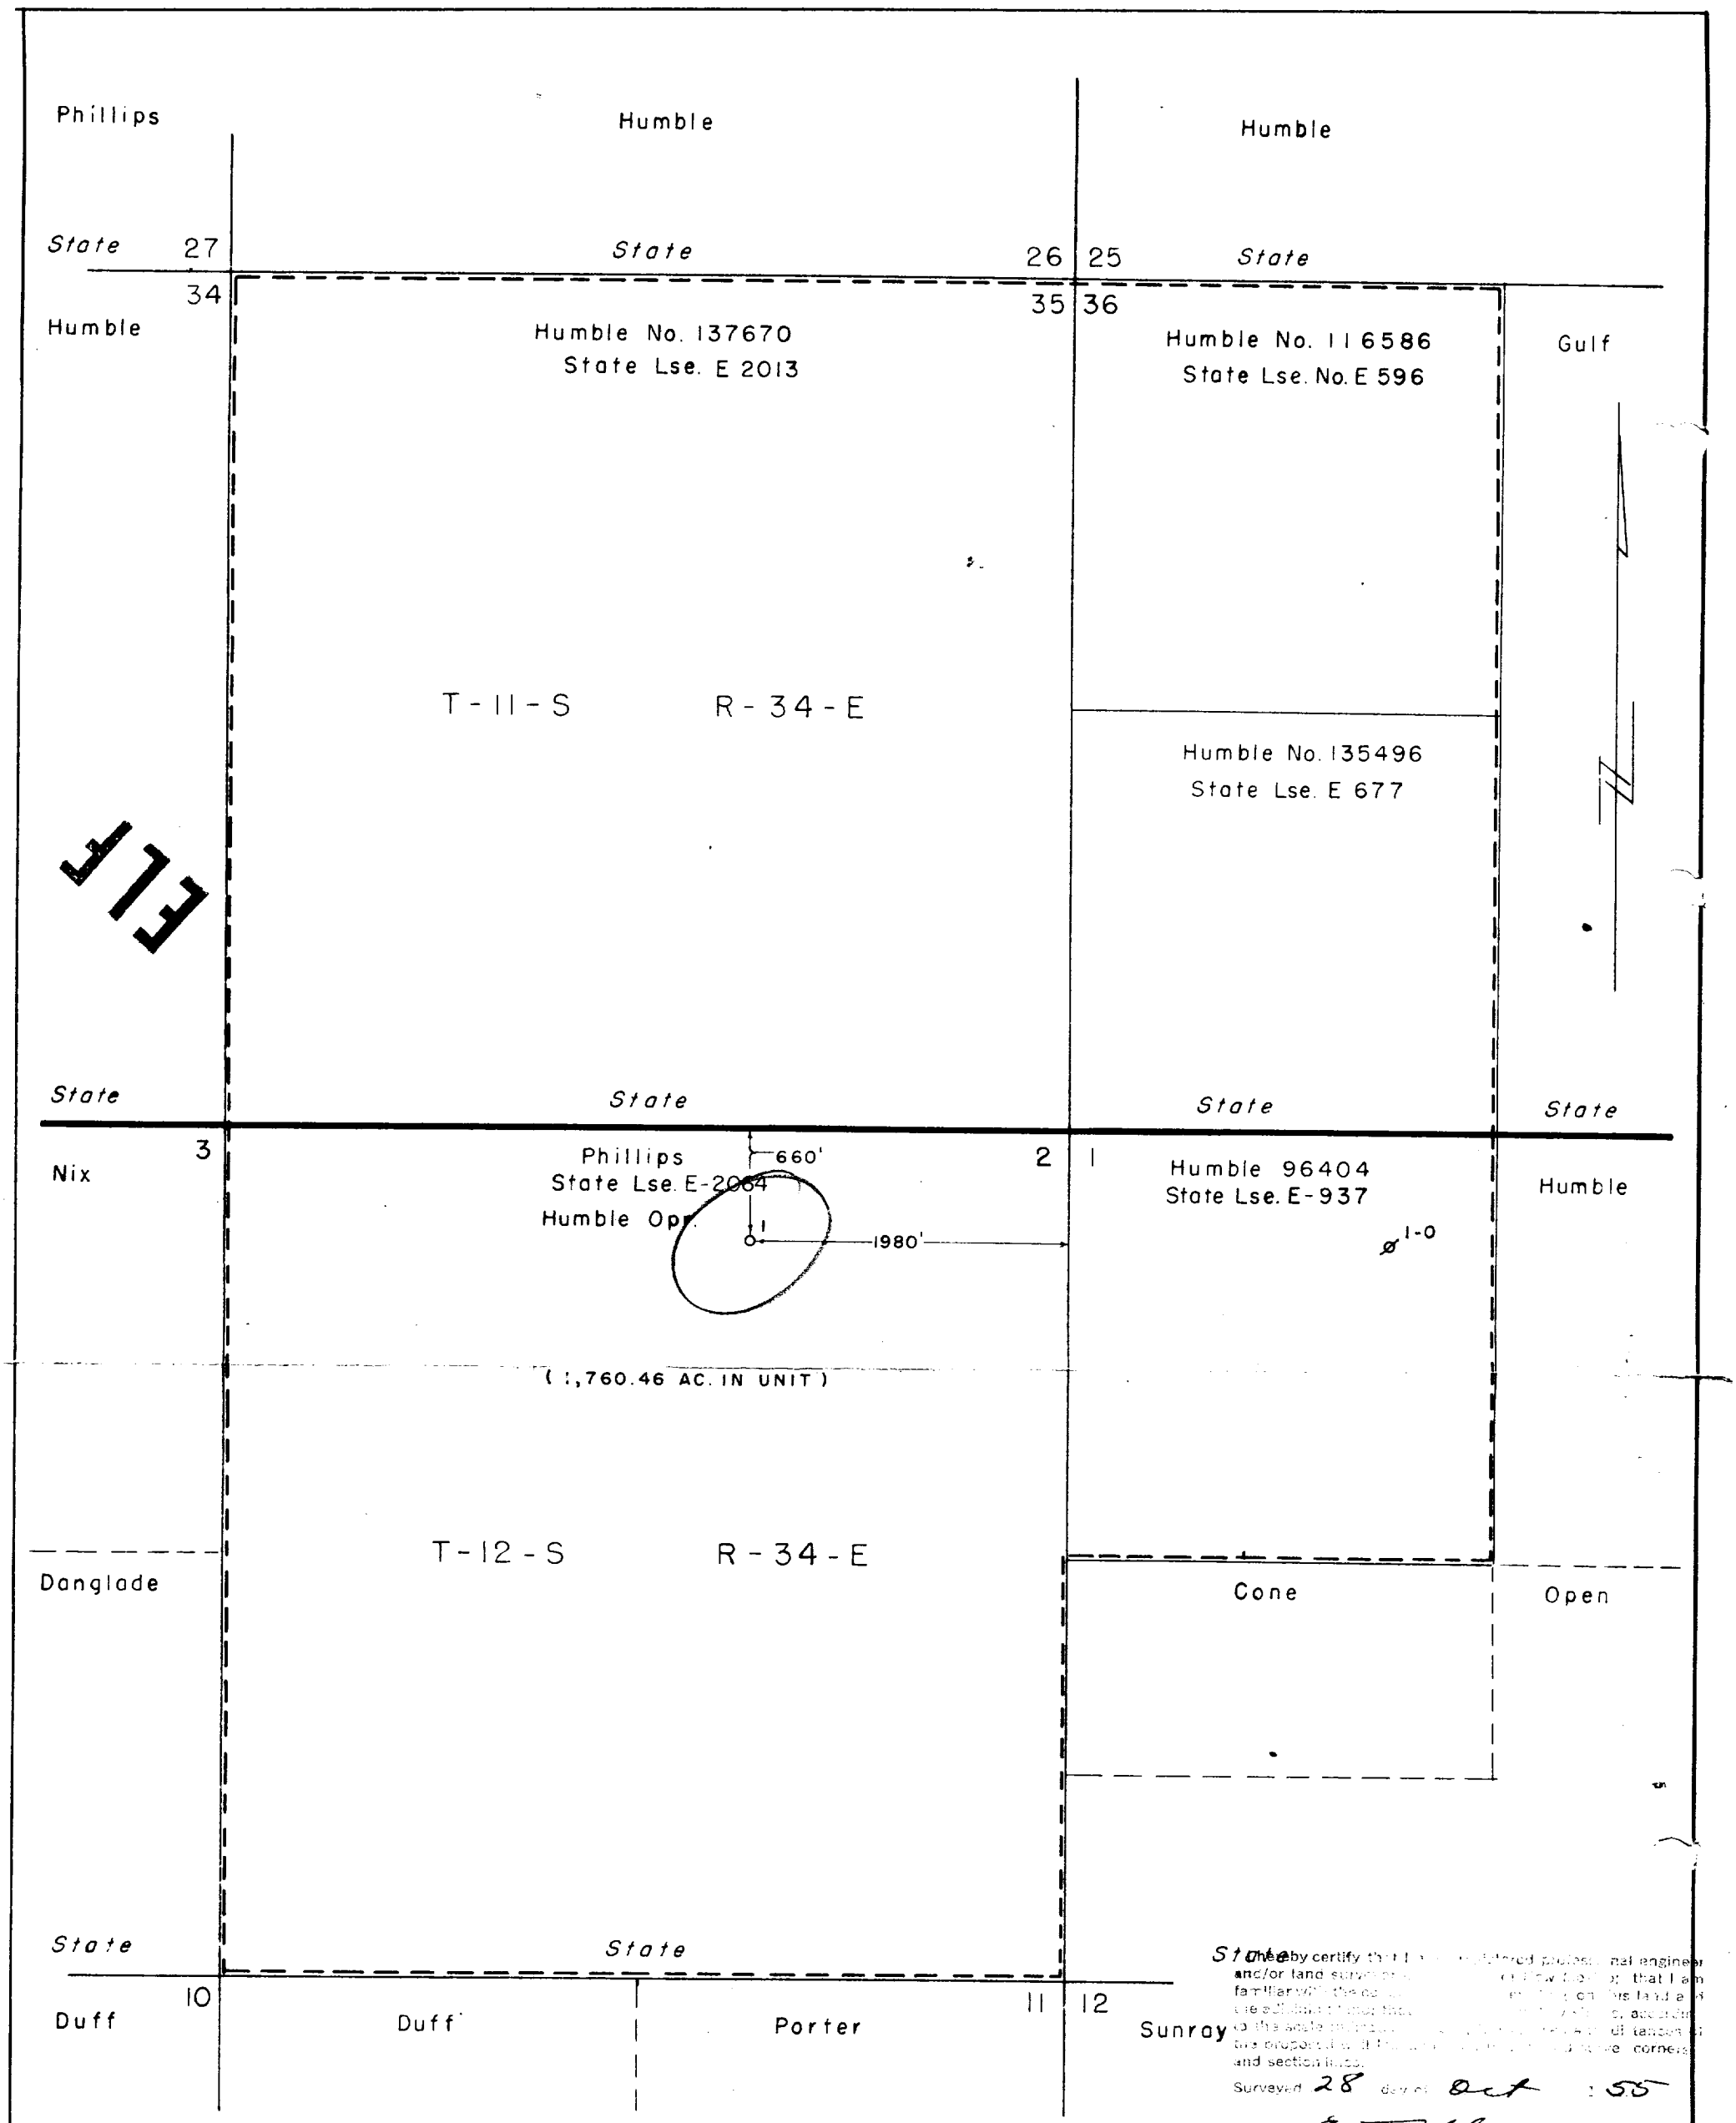

I hereby certify that I am a registered professional engineer and/or land surveyor under the laws of New Mexico; that I am familiar with the notes on this land and the additions thereto; that the survey was made by me or under my supervision, according to the scale indicated; that all tanks and the proposed well location are shown, relative to the corners and section lines.

Surveyed 28 day of Oct 1955

E. T. Shahan

Registered Professional Engineer & Land Surveyor in the State of New Mexico. (Seal)

SCALE

1000' 0 1000' 2000' 3000'

THIS APPLICATION FOR WELL NO. 1

LEGEND

- Location
- Location Abandoned
- Drilling
- Dry & Abandoned
- Oil Well
- Oil Well Abandoned
- Gas Well
- Gas Well Abandoned

REVISIONS				
Date	DESCRIPTION	By	Chk.	Appr.

SOUTH FOUR LAKES UNIT – NO. 1
SEC. 35 & W ½ of 36, T-11-S R-34-W, NW ¼ SEC. 1 & SEC. 2 T-12-S R-34-E, LEA CO. NEW MEXICO

HUMBLE OIL & REFINING COMPANY
CIVIL ENGINEERING DIVISION
MIDLAND, TEXAS

DRAWN D. L. MCKIBBIN
CHECKED E. T. Shahan
APPR.

SCALE 1" = 1000'
DATE 10-28-55
SHEET ____ OF ____

FILE NO. WT-B 632