GETTY OIL COMPANY
STATE "BF" WELL NO. 1
UNIT A, 30' FNL, 330' FEL, SEC. 27, T-1[illegible], R-34-E
LEA COUNTY, NEW MEXICO
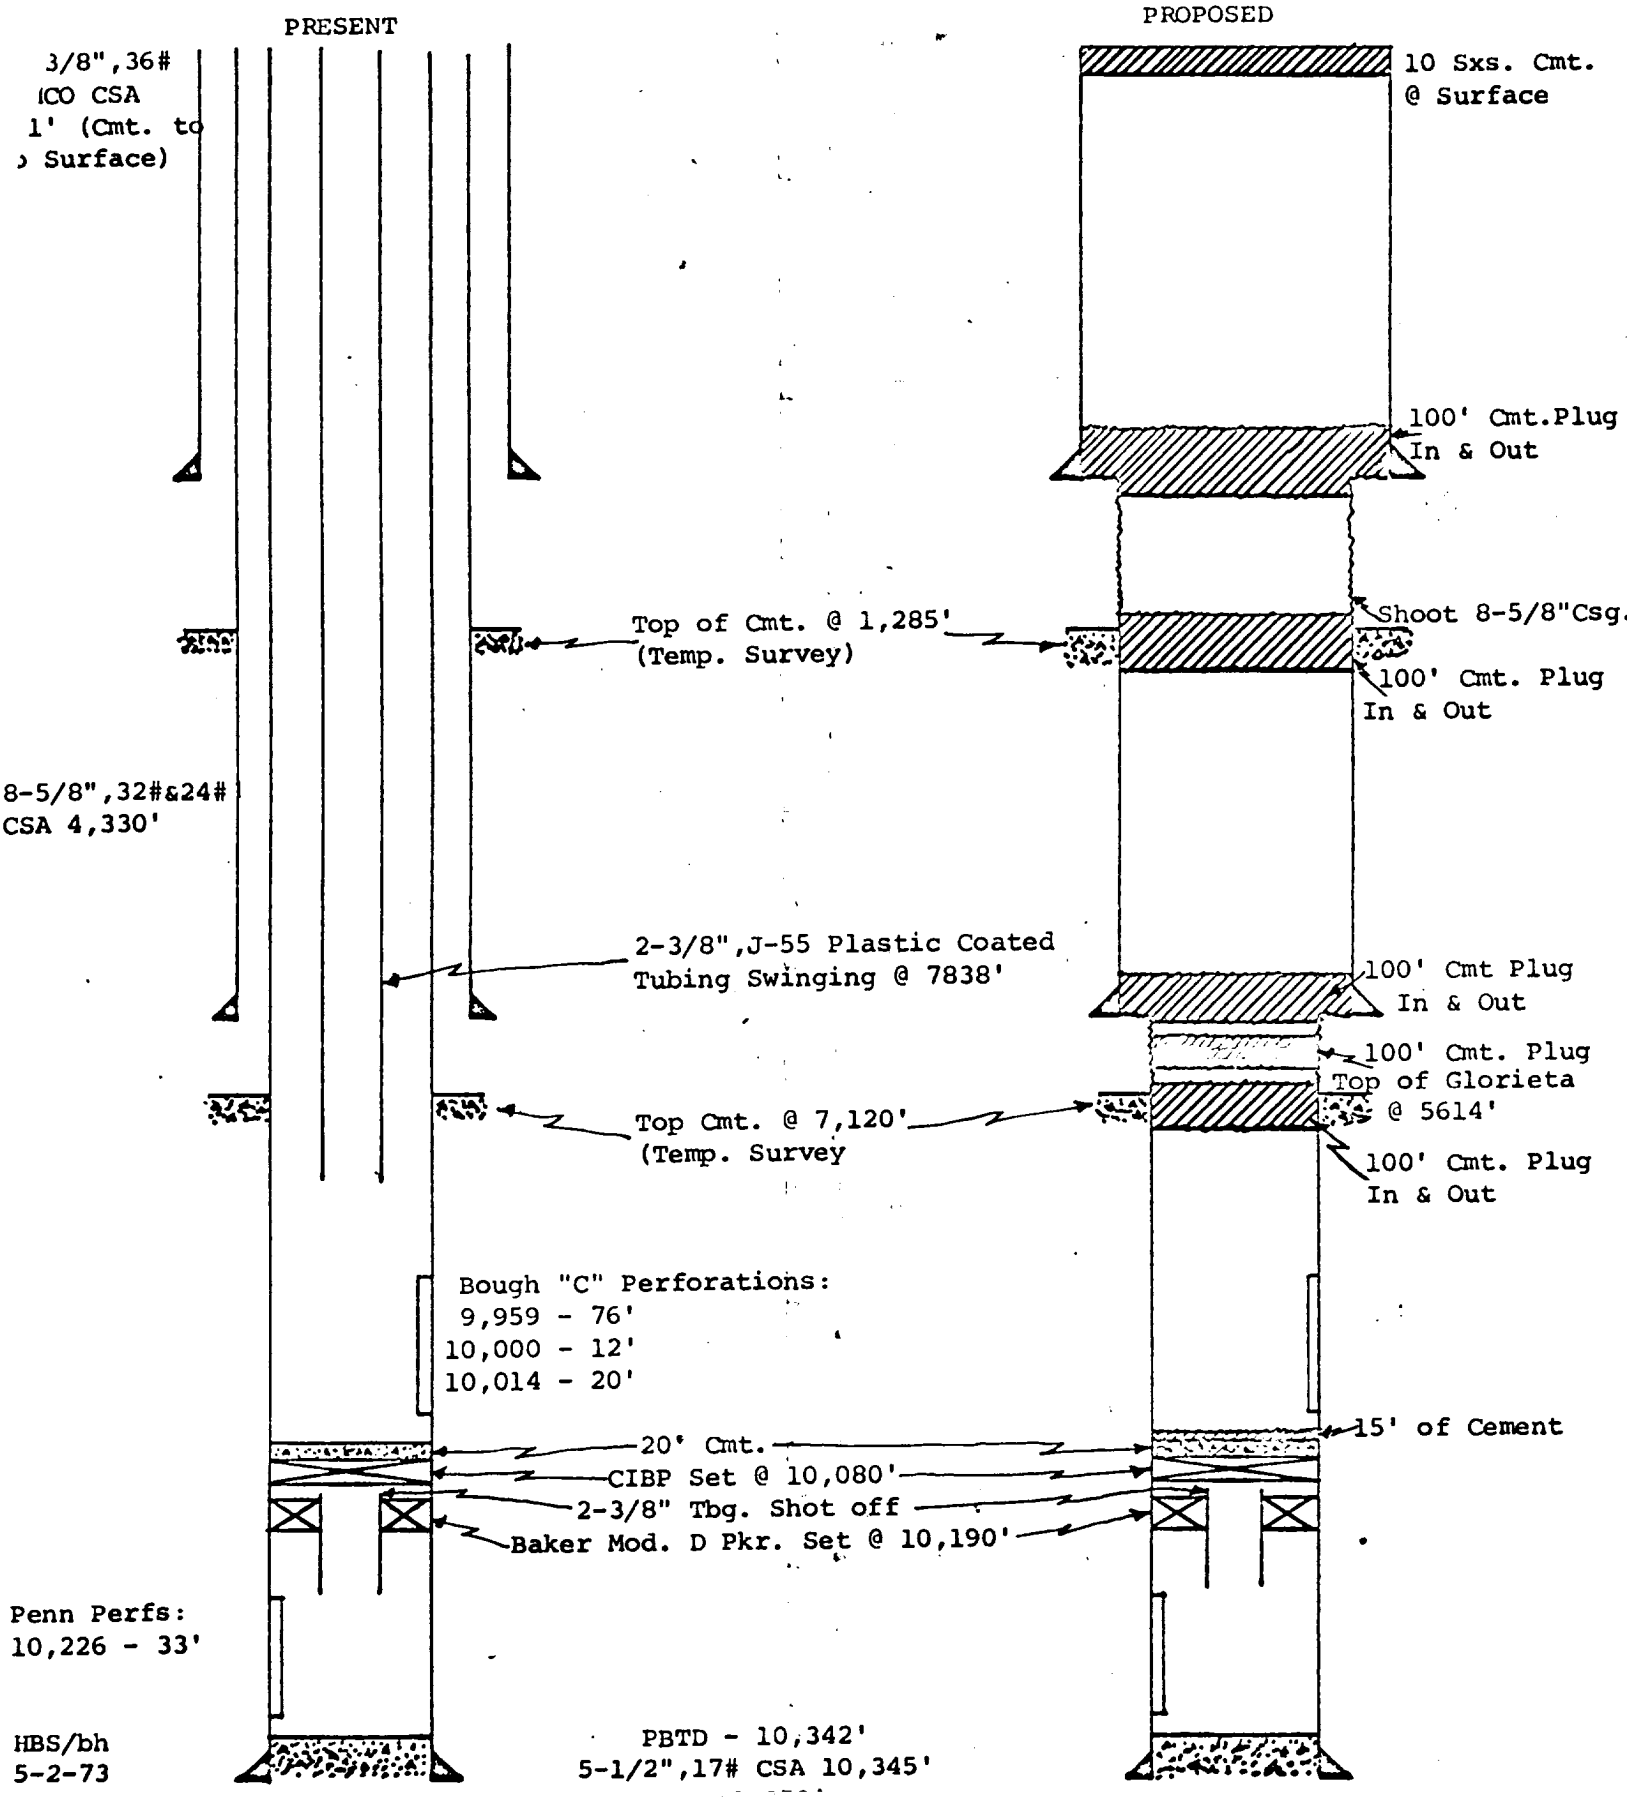
PLUG AND ABANDON SKETCH