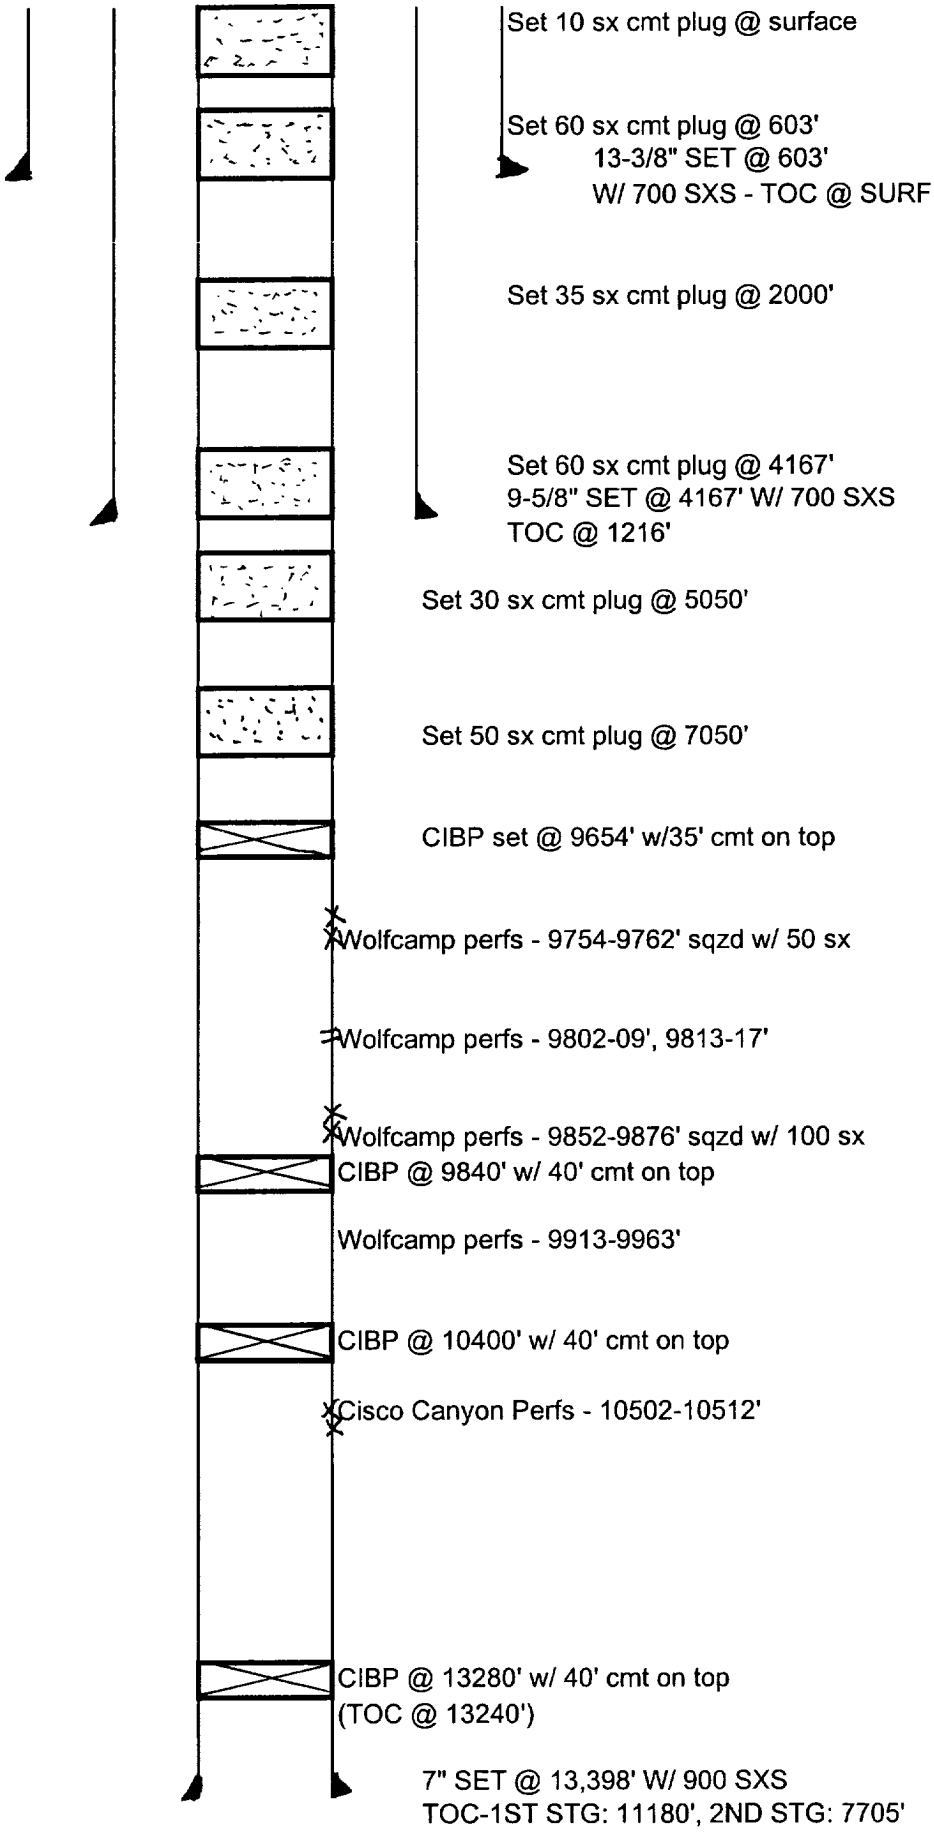State A-33 #1
Concho Resources Inc.
After P & A Wellbore Diagram