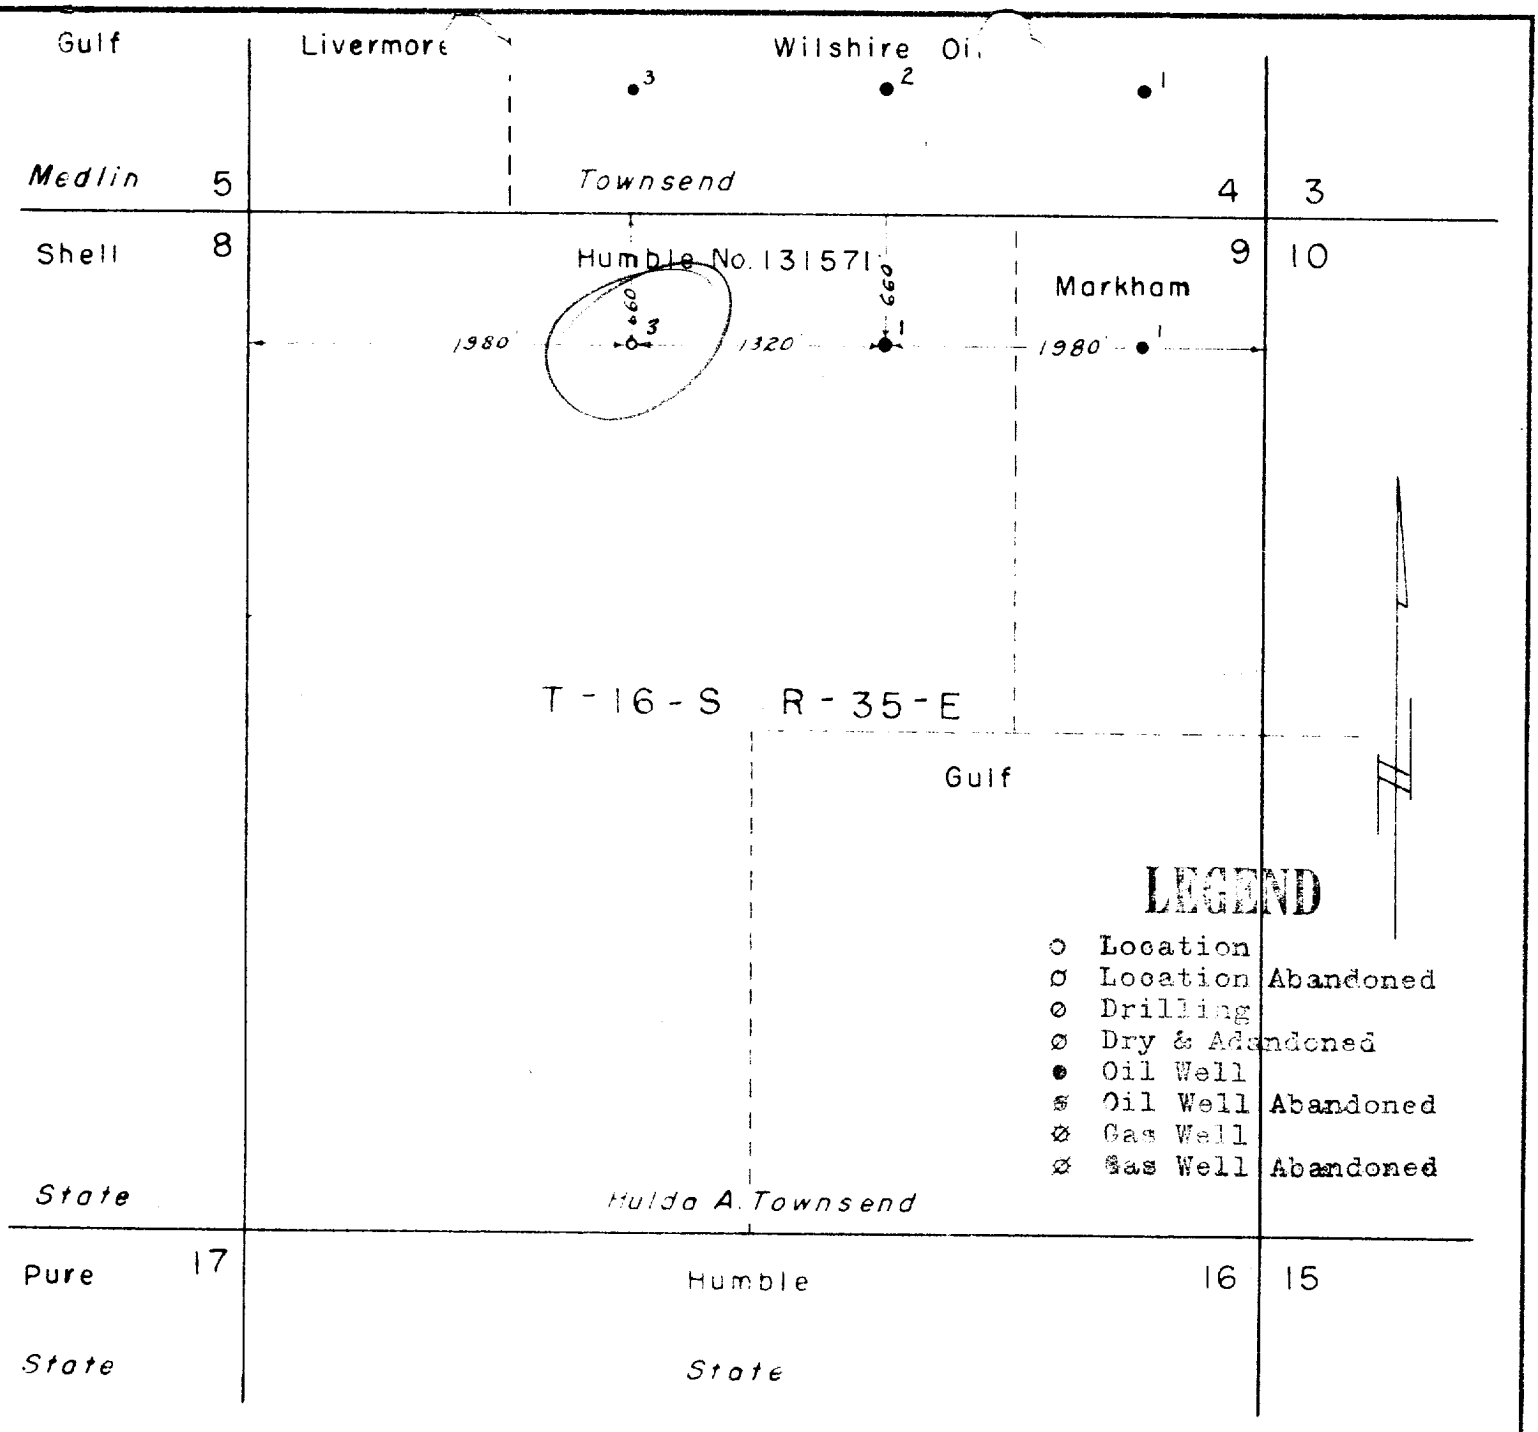

SCALE

1000' 0 1000' 2000' 3000'

THIS APPLICATION FOR WELL NO. 3

I hereby certify that I am a registered professional engineer and/or land surveyor in the State of New Mexico. That I am familiar with the conditions actually existing on the land and that the [illegible] shown hereon, according to [illegible] and belief.

Surveyed 7 day of Oct 1953

Wendell L. Westerfield

Registered Professional Engineer & Land Surveyor in the State of New Mexico. (Seal)

HULDA A. TOWNSEND LSE. NO. 131571

SEC. 9 T-16-S R-35-E LEA CO., NEW MEXICO

HUMBLE OIL & REFINING COMPANY

CIVIL ENGINEERING DIVISION

MIDLAND, TEXAS

DRAWN D. L. MCKIBBIN	SCALE 1" = 1000'	FILE NO.
CHECKED E. T. Shanan	DATE 12-31-52	WT-A1417
APPR	REVISED	