EOG RESOURCES, INC.
660' FSL & 1980' FWL
Sec. 6-T16S-R35E

BULLWINKLE NO. 1
LEA CO., NEW MEXICO
AUGUST 08, 2001
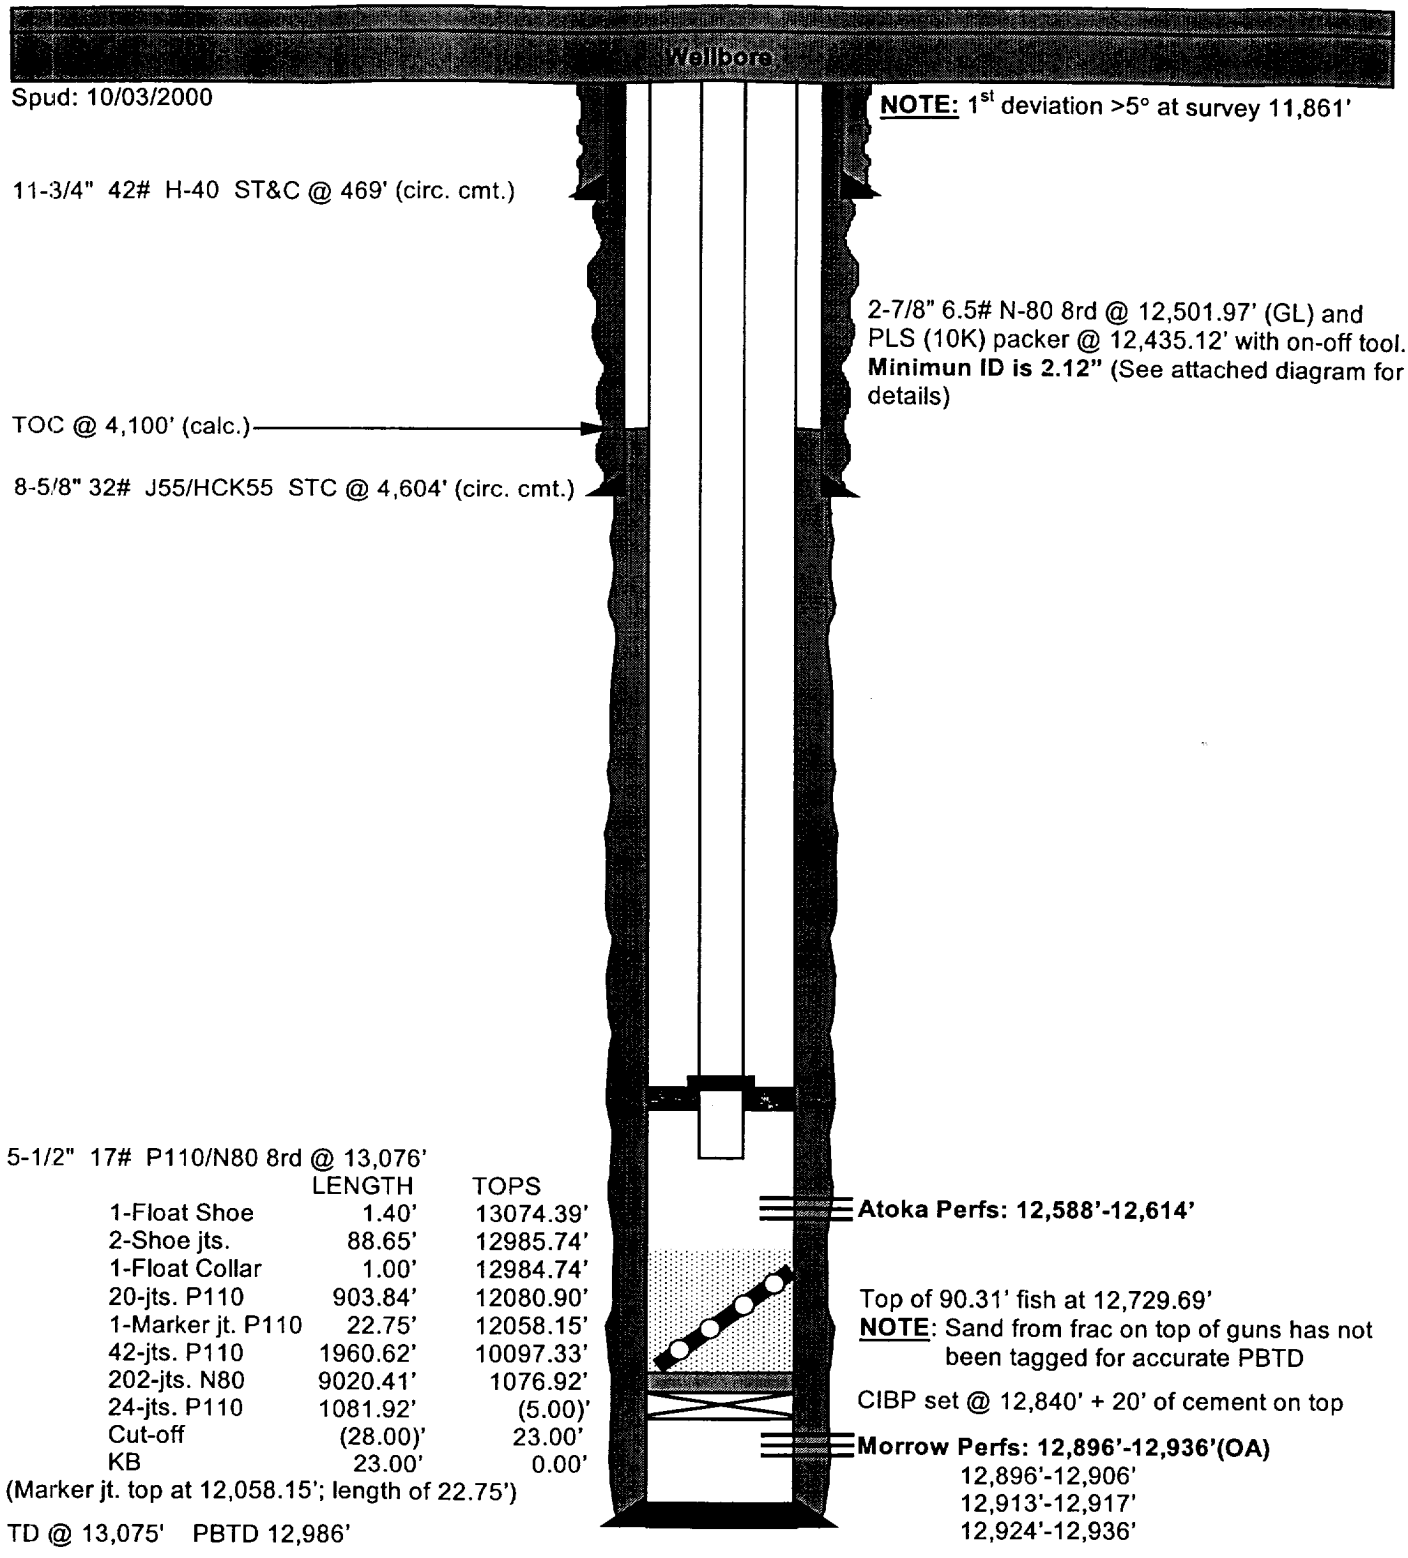
WELLBORE SCHEMATIC