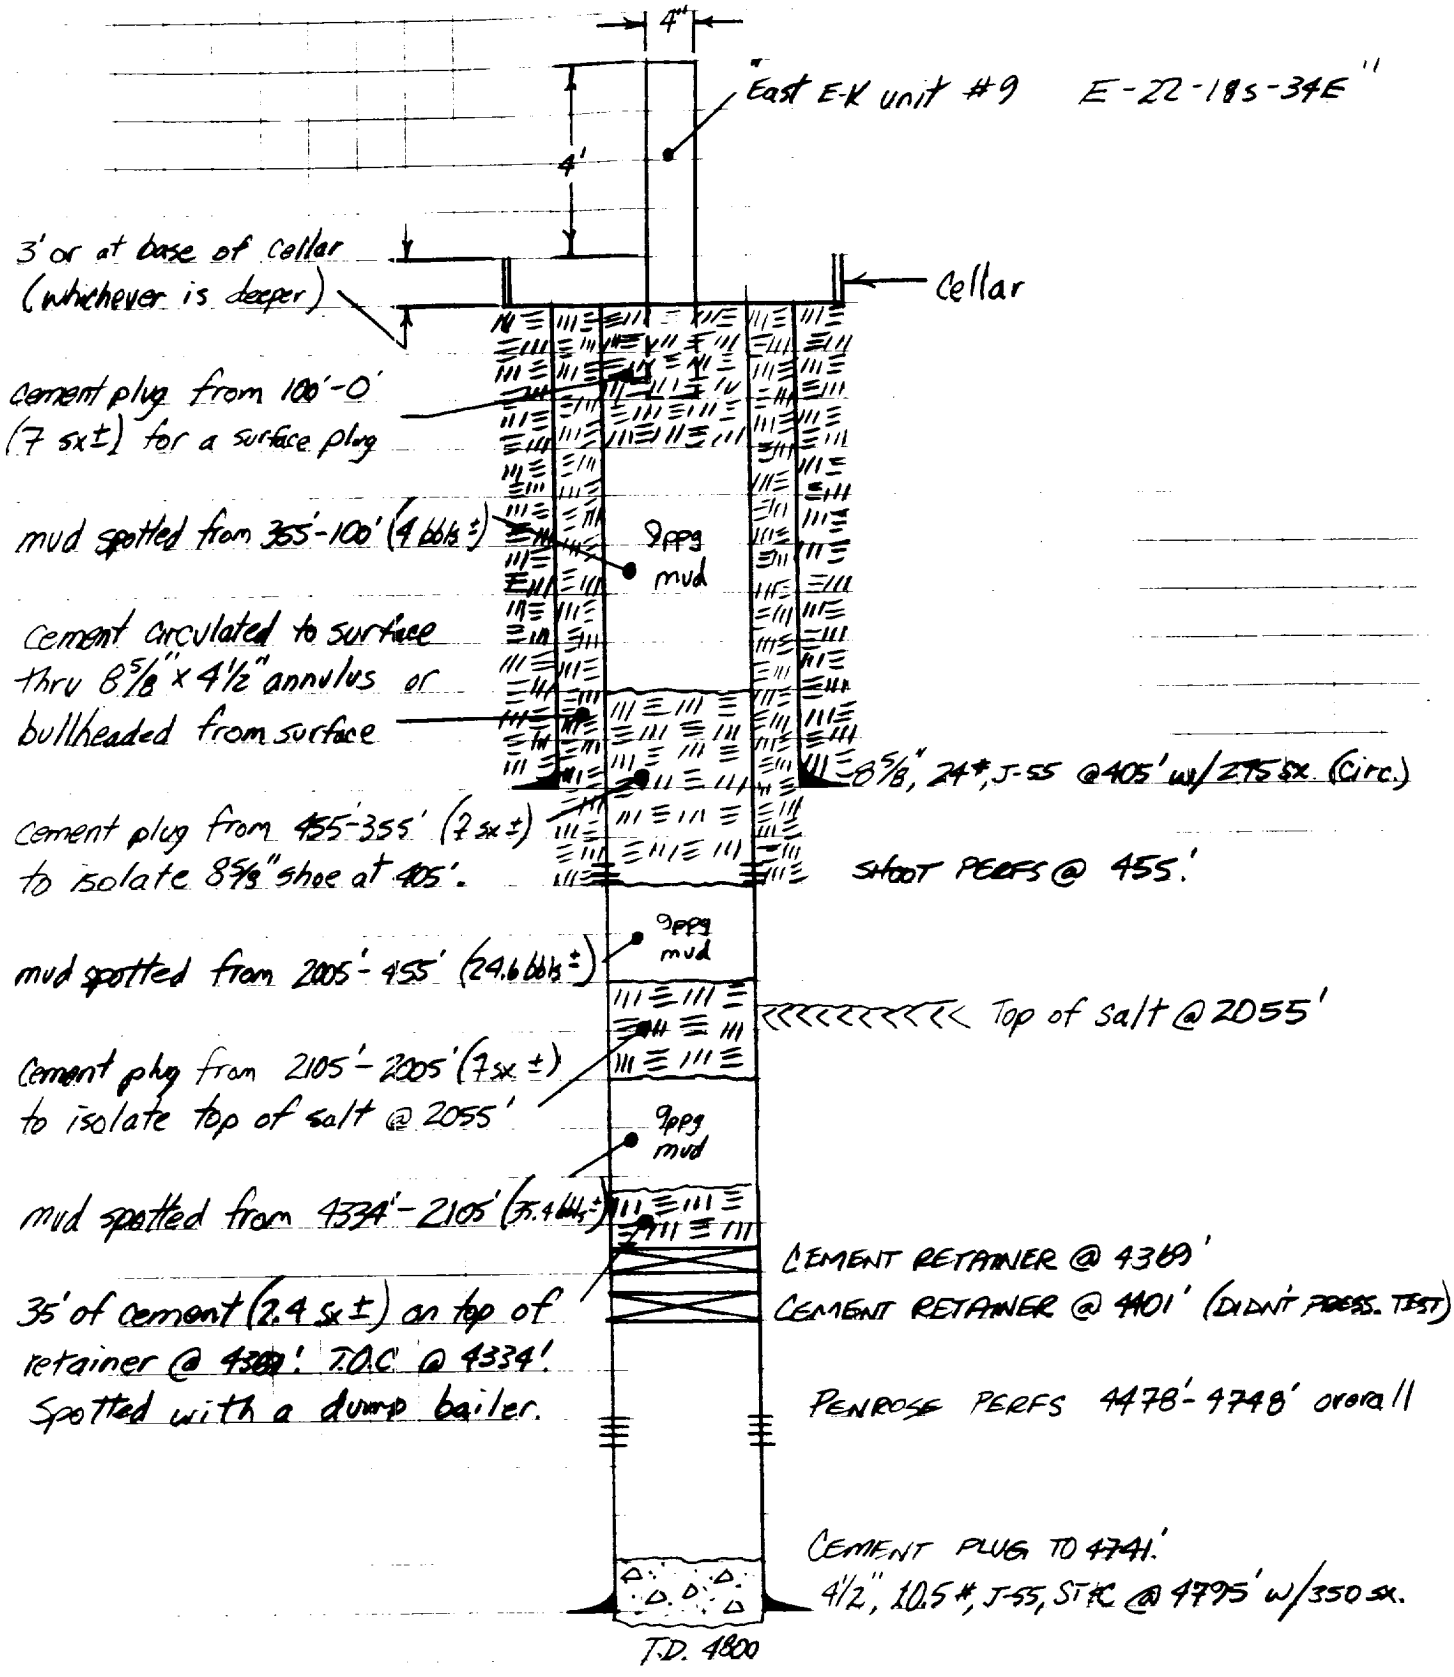

Conoco Inc.
Calculation Sheet

Made By BAH
Checked By
Date 7-21-86
Page of

Title East E-K Unit #9
Proposed P&A wellbore sketch

RECEIVED
AUG 13 1986
O.C.D.
HOBBS OFFICE