FIELD	OPERATOR	DATE
VACUUM (G-SA)	MARATHON OIL COMPANY	6-14-76

LEASE	WELL NO.	LOCATION
McCALLISTER STATE	1	[illegible] c.25-T17S-R34E

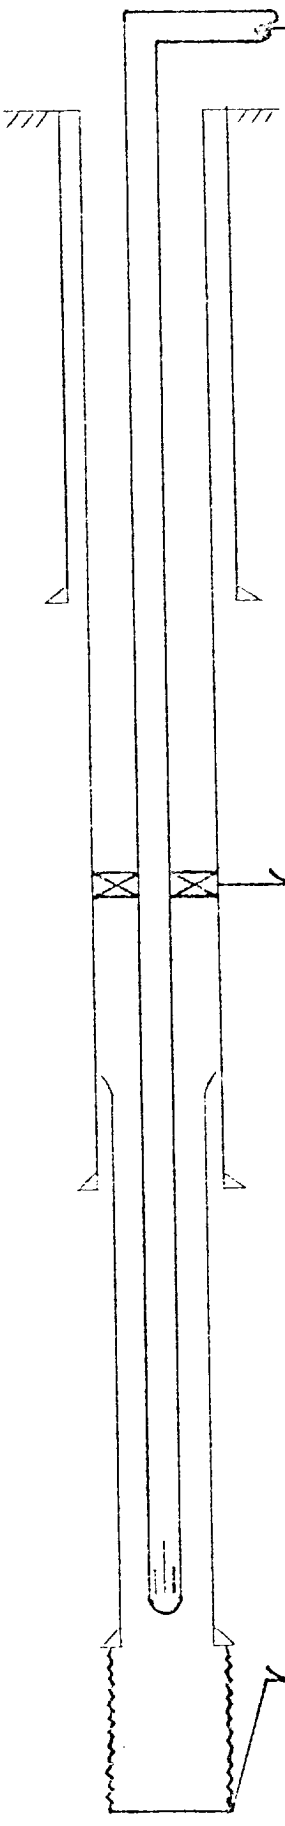

2-3/8" Tbg. Set @ 4647'

10-3/4 " casing set at 560 ' with 250 sx of Oil Well cement
Hole size 12-1/2 " Cement Top Circ'd (Calculated)

Pkr. set @ 3768'

3904 ' Liner top

7 " casing set at 4097 ' with 700 sx of Oil Well cement
Hole size 8-3/4 " Cement Top Circ'd (Calculated)

4-1/2 " liner set at 4670 ' with 100 sx of Oil Well cement
Total Depth 4705 ' Hole size 6-1/8 " Cement Top 3904' (Temp.Survey)
Open Hole Interval 4670-4705' Hole Size 6-1/8"