DIAGRAMMATIC SKETCH OF TRIPLE COMPLETION INSTALLATION (STRINGS)

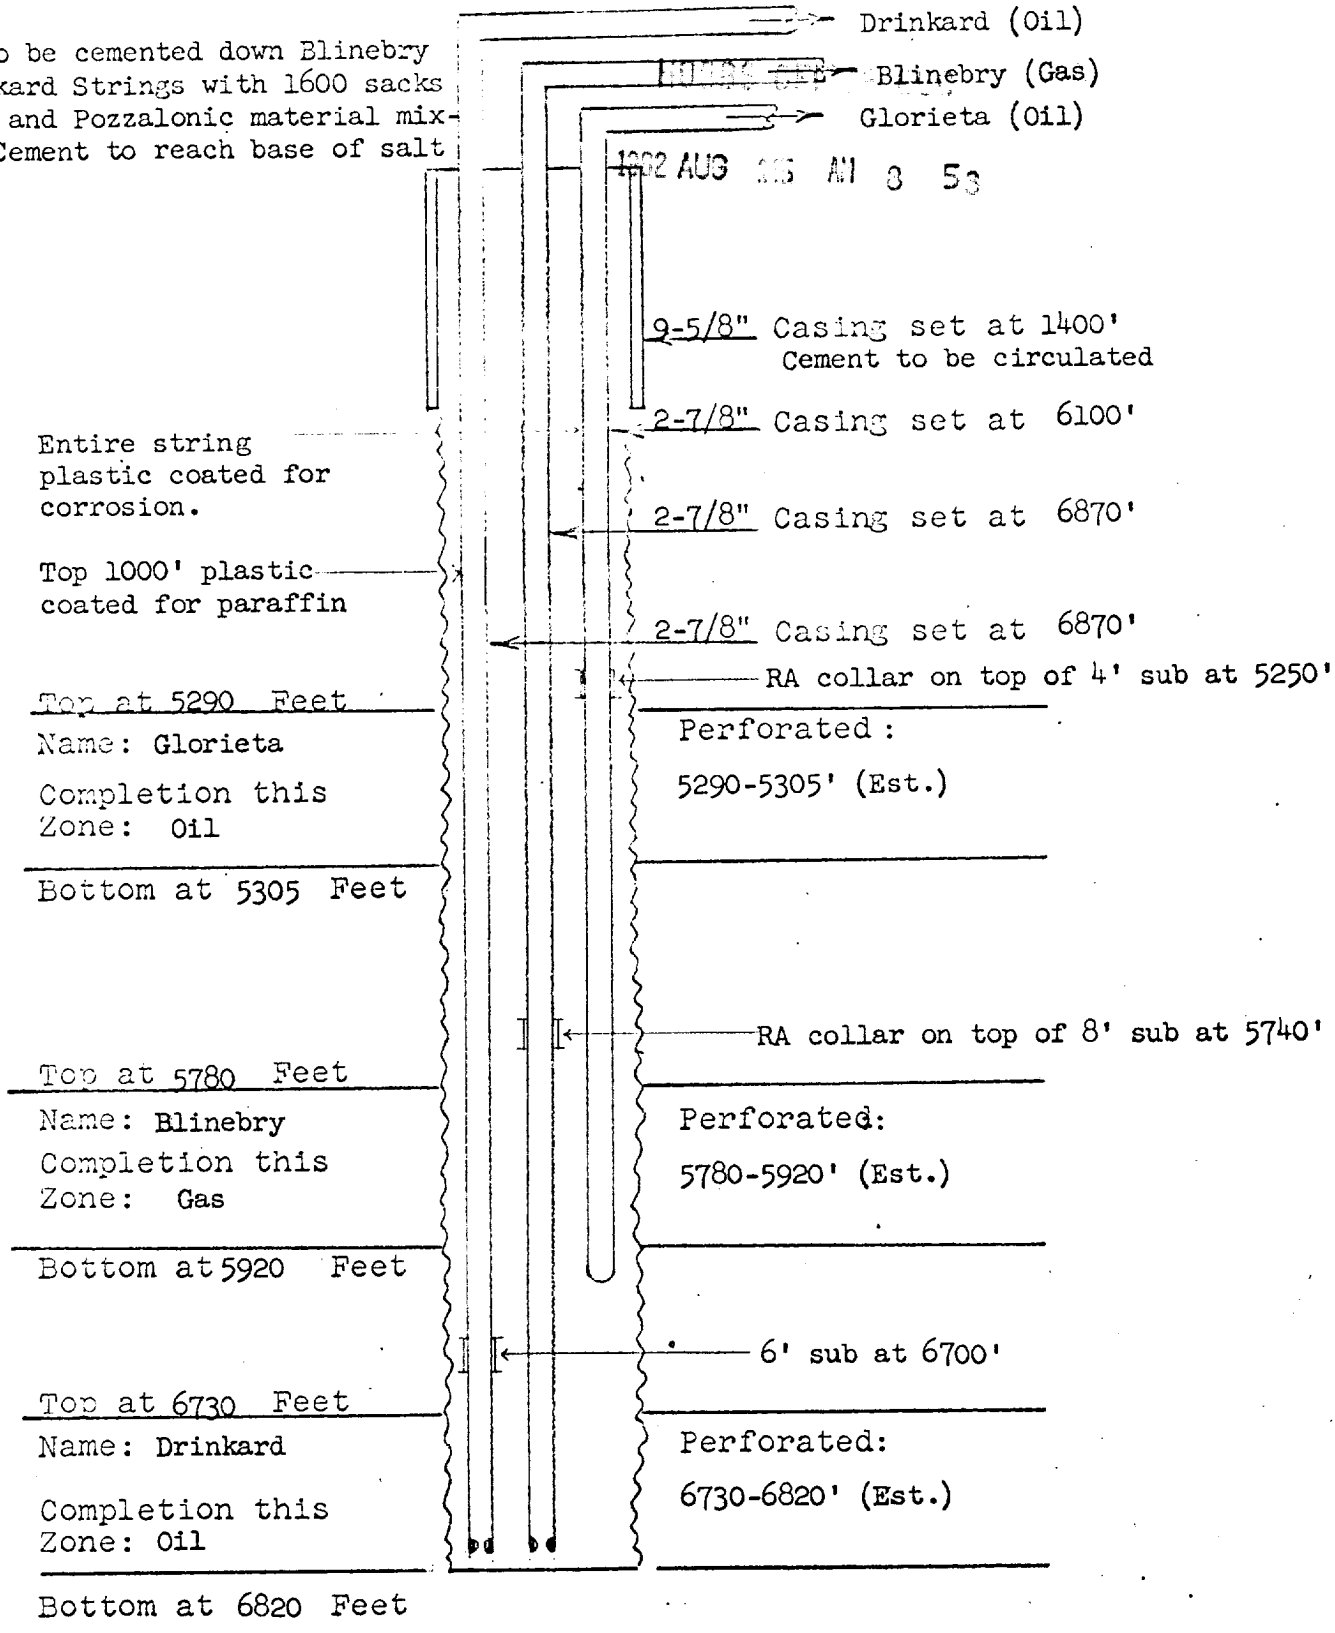

TEXACO Inc.

LEASE: M. B. Weir "B" Well No. 7
FIELD: Skaggs-Drinkard, Skaggs-Glorieta and E. Weir Blinebry
DATE: August 8, 1962