T AS PACIFIC OIL COMPANY

S. E. Cone No. 1

Unit J, Sec. 26, T-21-S, R-37-E
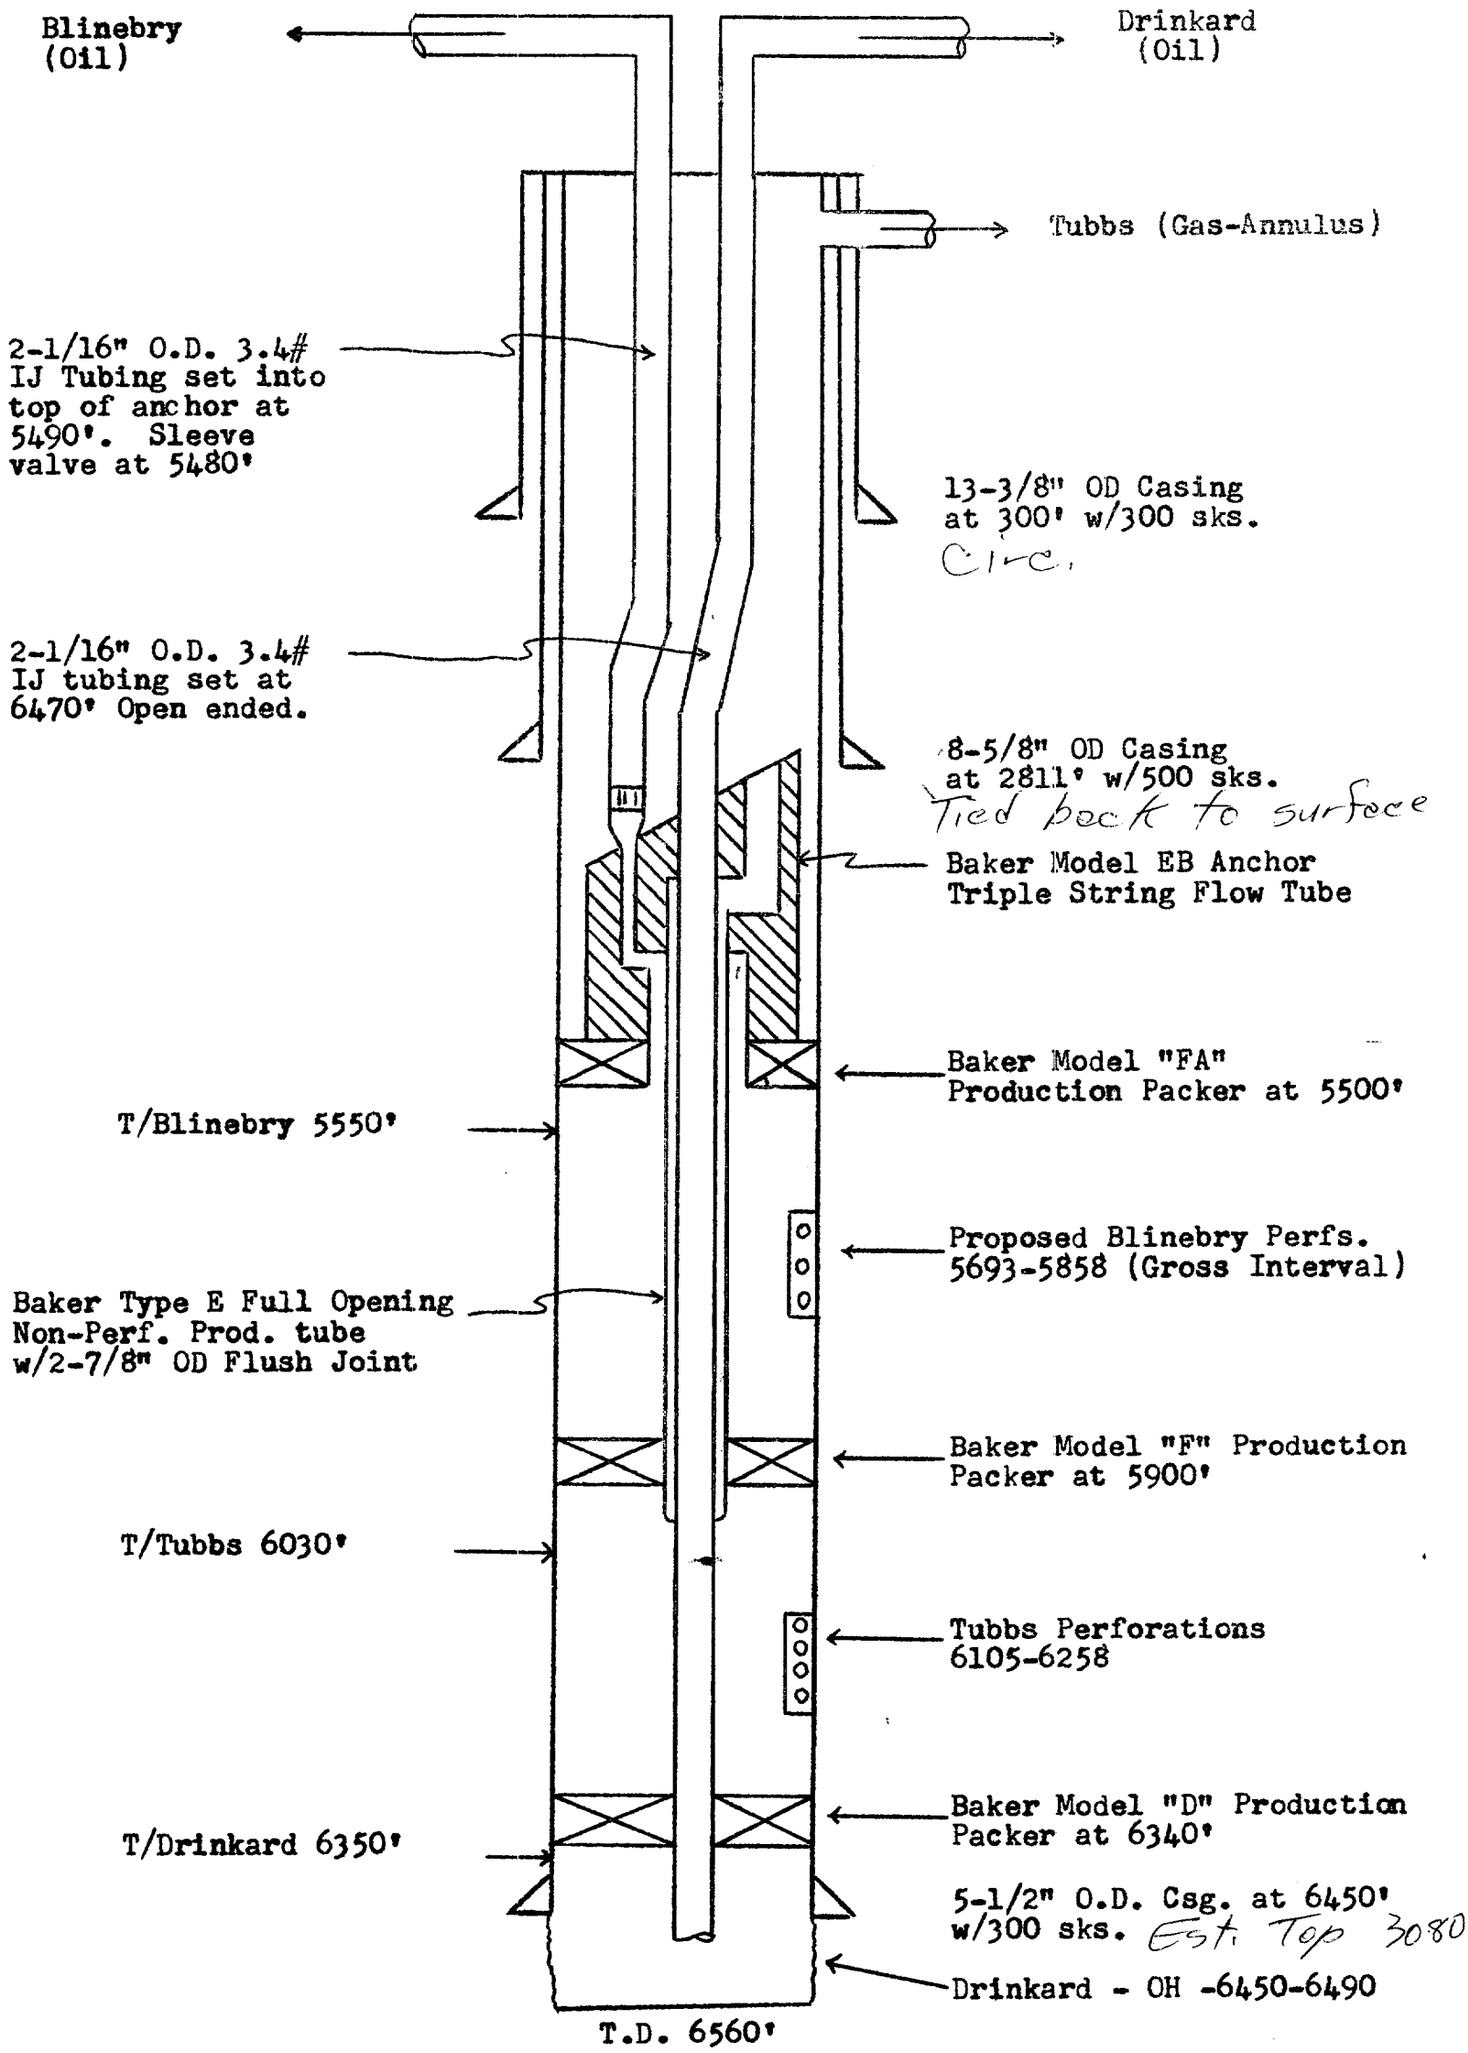
Proposed Triple Completion