SUNRAY MID-CONTINENT OIL COMPANY

D'AL COMPLETION

V. LANAM LEASE, WELL NO. 2
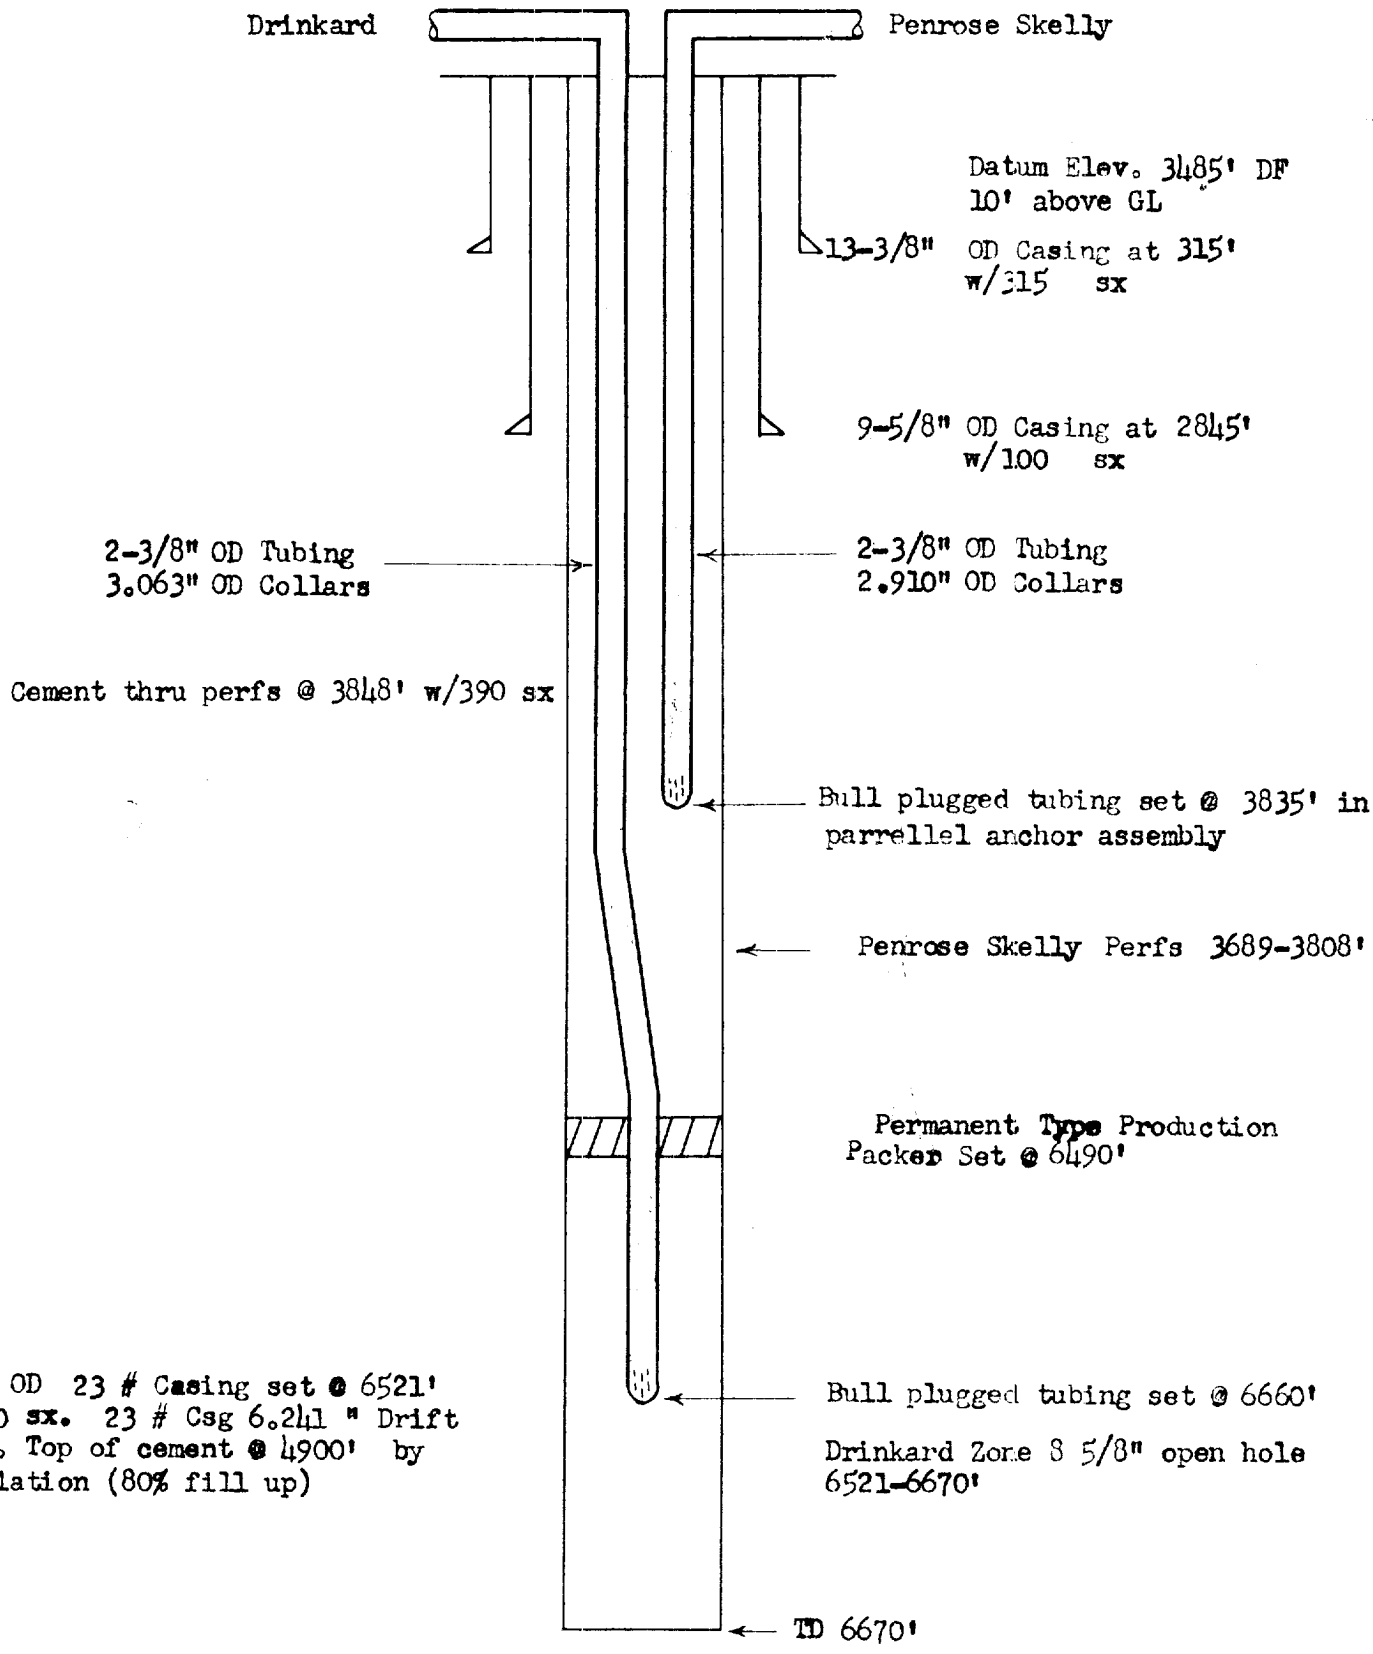
PENROSE SKELLY GRAYBURG & DRINKARD ZONES