FIELD	OPERATOR	DATE
[illegible]	[illegible]	[illegible]

LEASE	WELL No	LOCATION
[illegible]	[illegible]	[illegible]

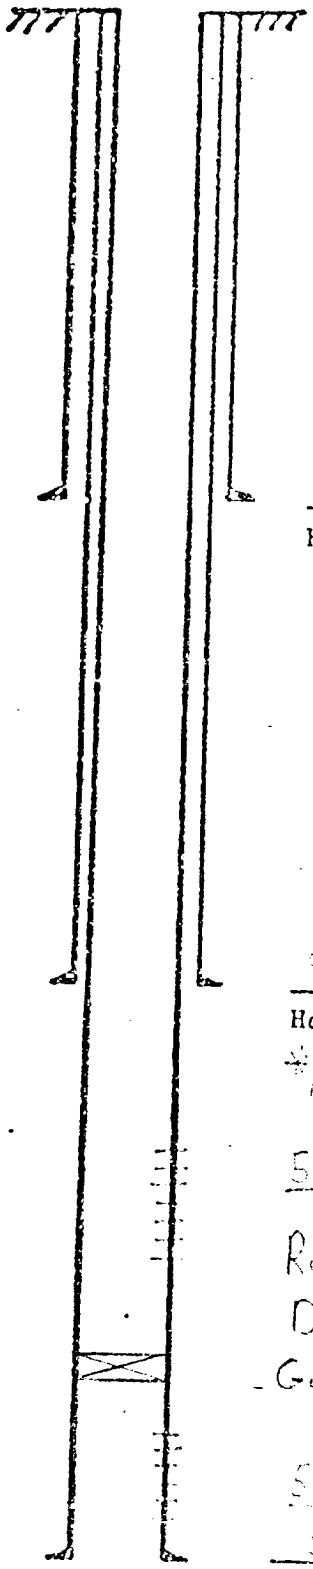

13 3/8" casing set at 245' with 275 sx of Regular cement
Hole size 17 1/2" Cement Circulated

9 5/8" casing set at [illegible]' with 1600 sx of * cement
Hole size 11" Temp. Survey: Top of cement @ 1200
*1000 sx Reg. mixed w/ [illegible] Gel, 450 sx Reg. & 50 sx. Incor

5 1/2" csg. perfd. at [illegible]-7600' (Squeezed some perfs w/ 275 sx. of [illegible])

Recqueezed 5 1/2" csg. perfs at 7374'-7600

Drilled out

Guiberson L-30 Packer at 8993'

2 3/8" Tbg. at 9005'

5 1/2" csg. perfd. at 9012-9169'

5 1/2" casing set at [illegible]' with [illegible] sx of [illegible] cement
Total Depth [illegible]' Hole size [illegible]" Temp. Survey: Top of Cement @ [illegible]