FIELD	OPERATOR	DATE
[illegible]	Continental Oil Company	May 3, 1976

LEASE	WELL NO	LOCATION
[illegible]	[illegible]	[illegible]

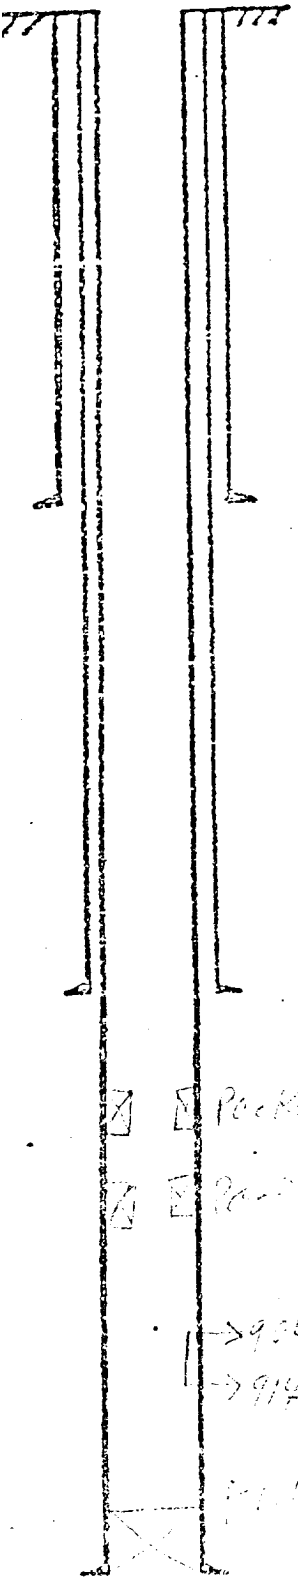

13 3/8" casing set at 254' with 250 sx of Common cement
Hole size 17½" Top of cement Surface.

9 5/8" casing set at 2024' with 1915 sx of Common cement
Hole size 12¼" Top of cement 400.

Packer @ 8768

Packer @ 8992'.

_____" tubing set at _____'.

→ 9346'
→ 9194'

Packer @ 9220

7" casing set at [illegible]' with [illegible] sx of [illegible] cement
Total Depth [illegible]' Hole size 8¾" Top of cement [illegible].