FIELD	OPERATOR	DATE
[illegible]	Continental Oil Company	May 3, 1976
LEASE	WELL No.	LOCATION
[illegible] Hawk Bluff	15	L-31-20S-35E

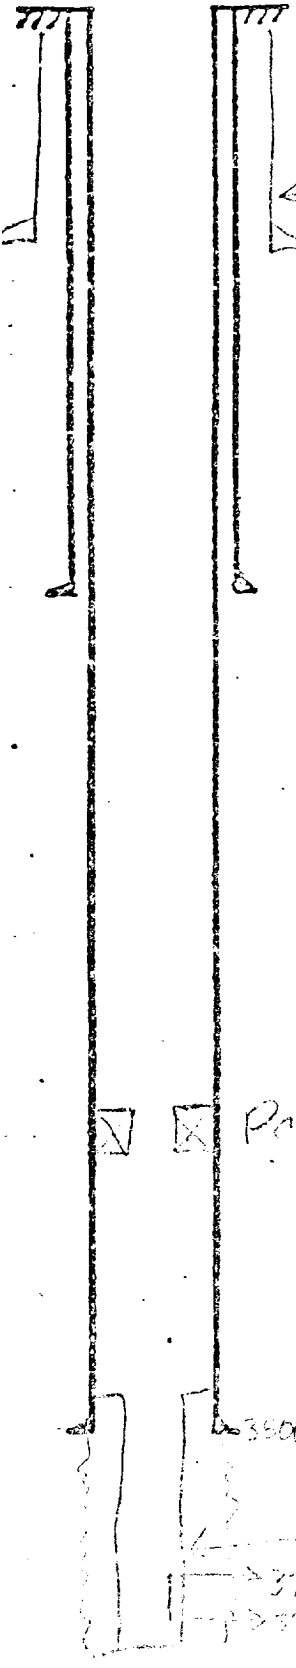

← 10 3/4" casing set @ 192' w/225 sks of cement - TOC @ surface

7 5/8" casing set at 1369' with 425 sx of _____ cement
Hole size _____" Top of cement _____'

2 3/8" tubing set at 3437'.

Packer @ 3437

5 1/2" casing set at 3506' with 425 sx of _____ cement
Total Depth 3770' Hole size _____" Top of cement _____'

3506

4" O.D. [illegible] liner from 3502 to 3770 (TD)

3770'