TEXAS PACIFIC OIL COMPANY

S. E. Cone No. 2

Proposed Dual Completion
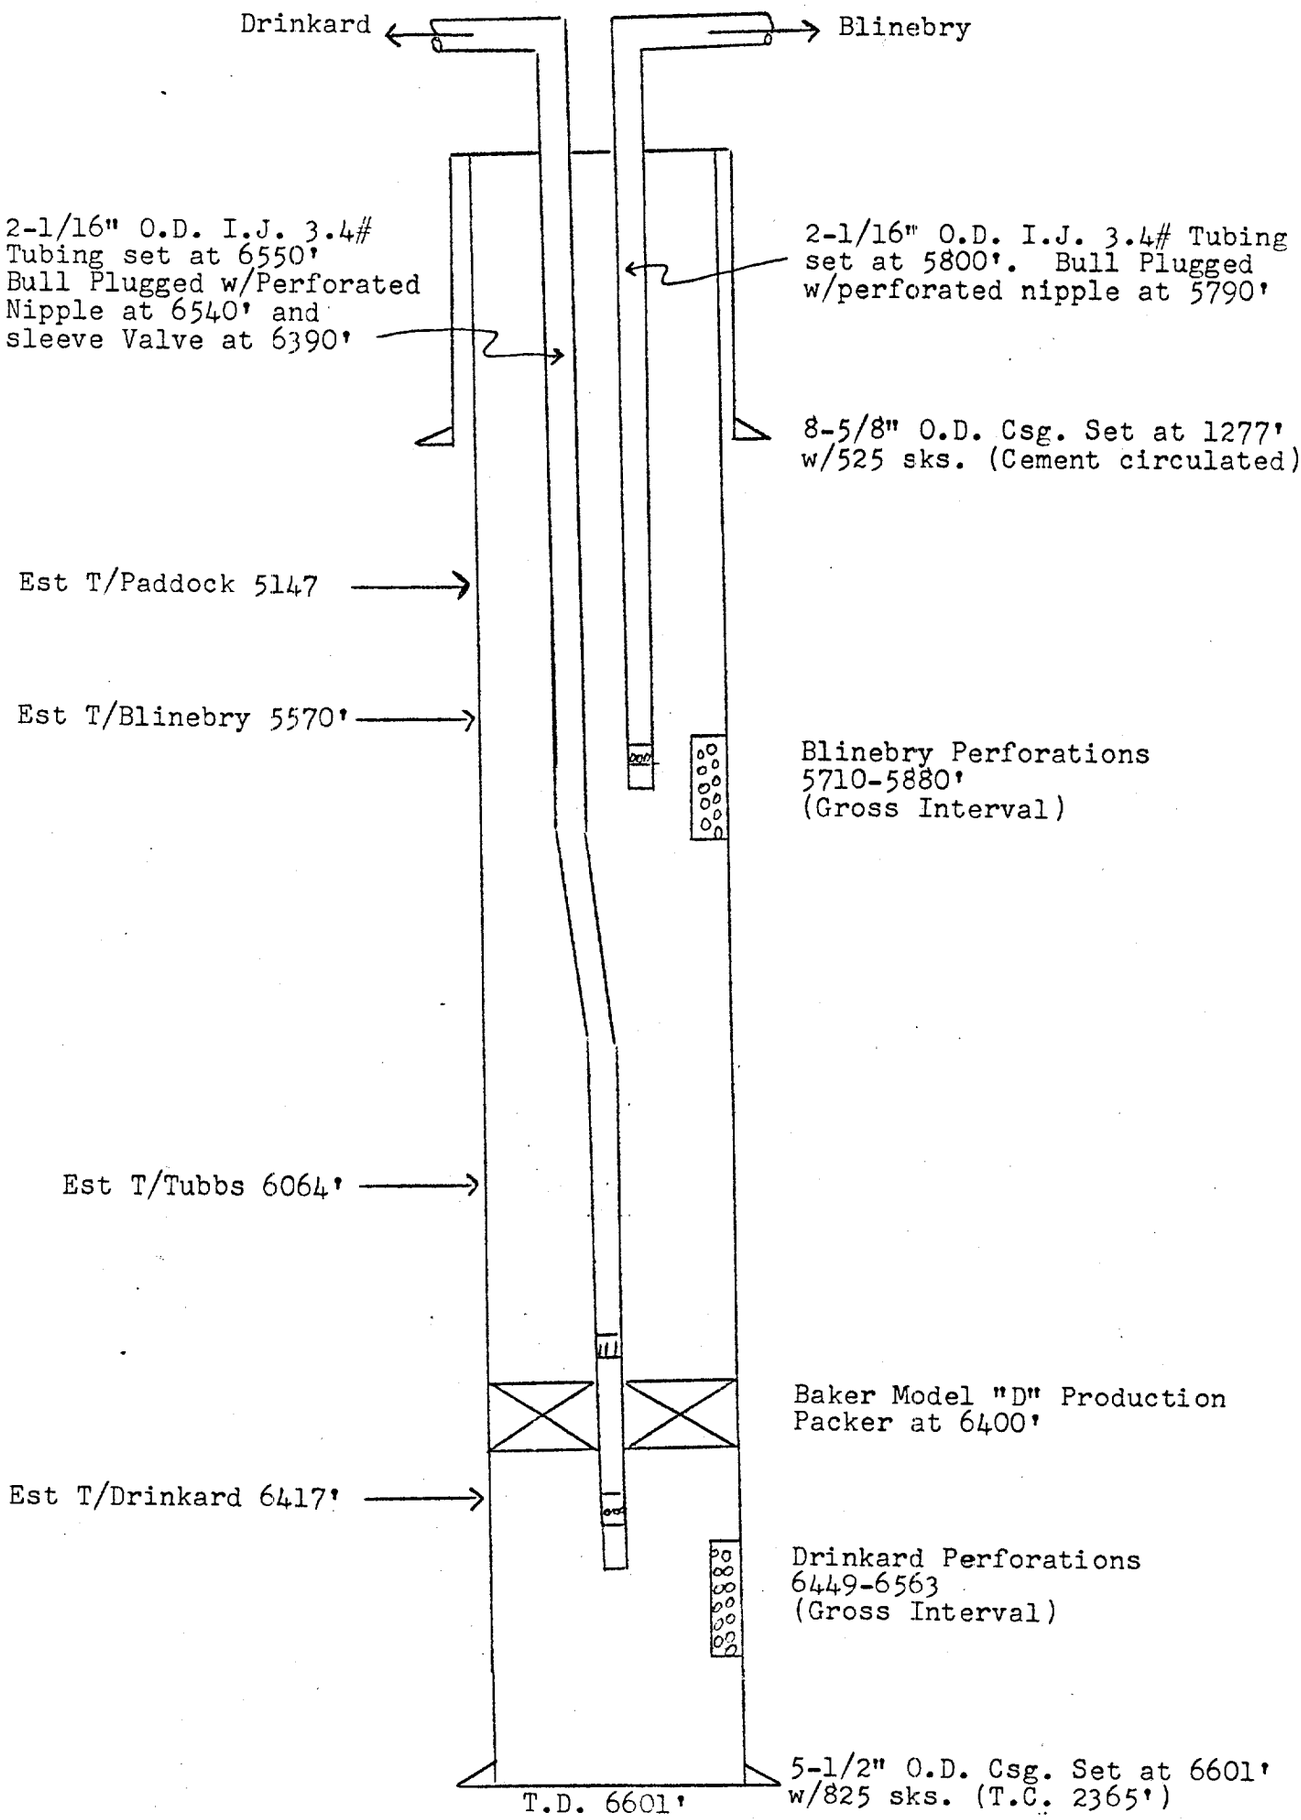
Unit I, Sec. 26, T21S, R37E