SHARP DRLG CO.

RIG 52

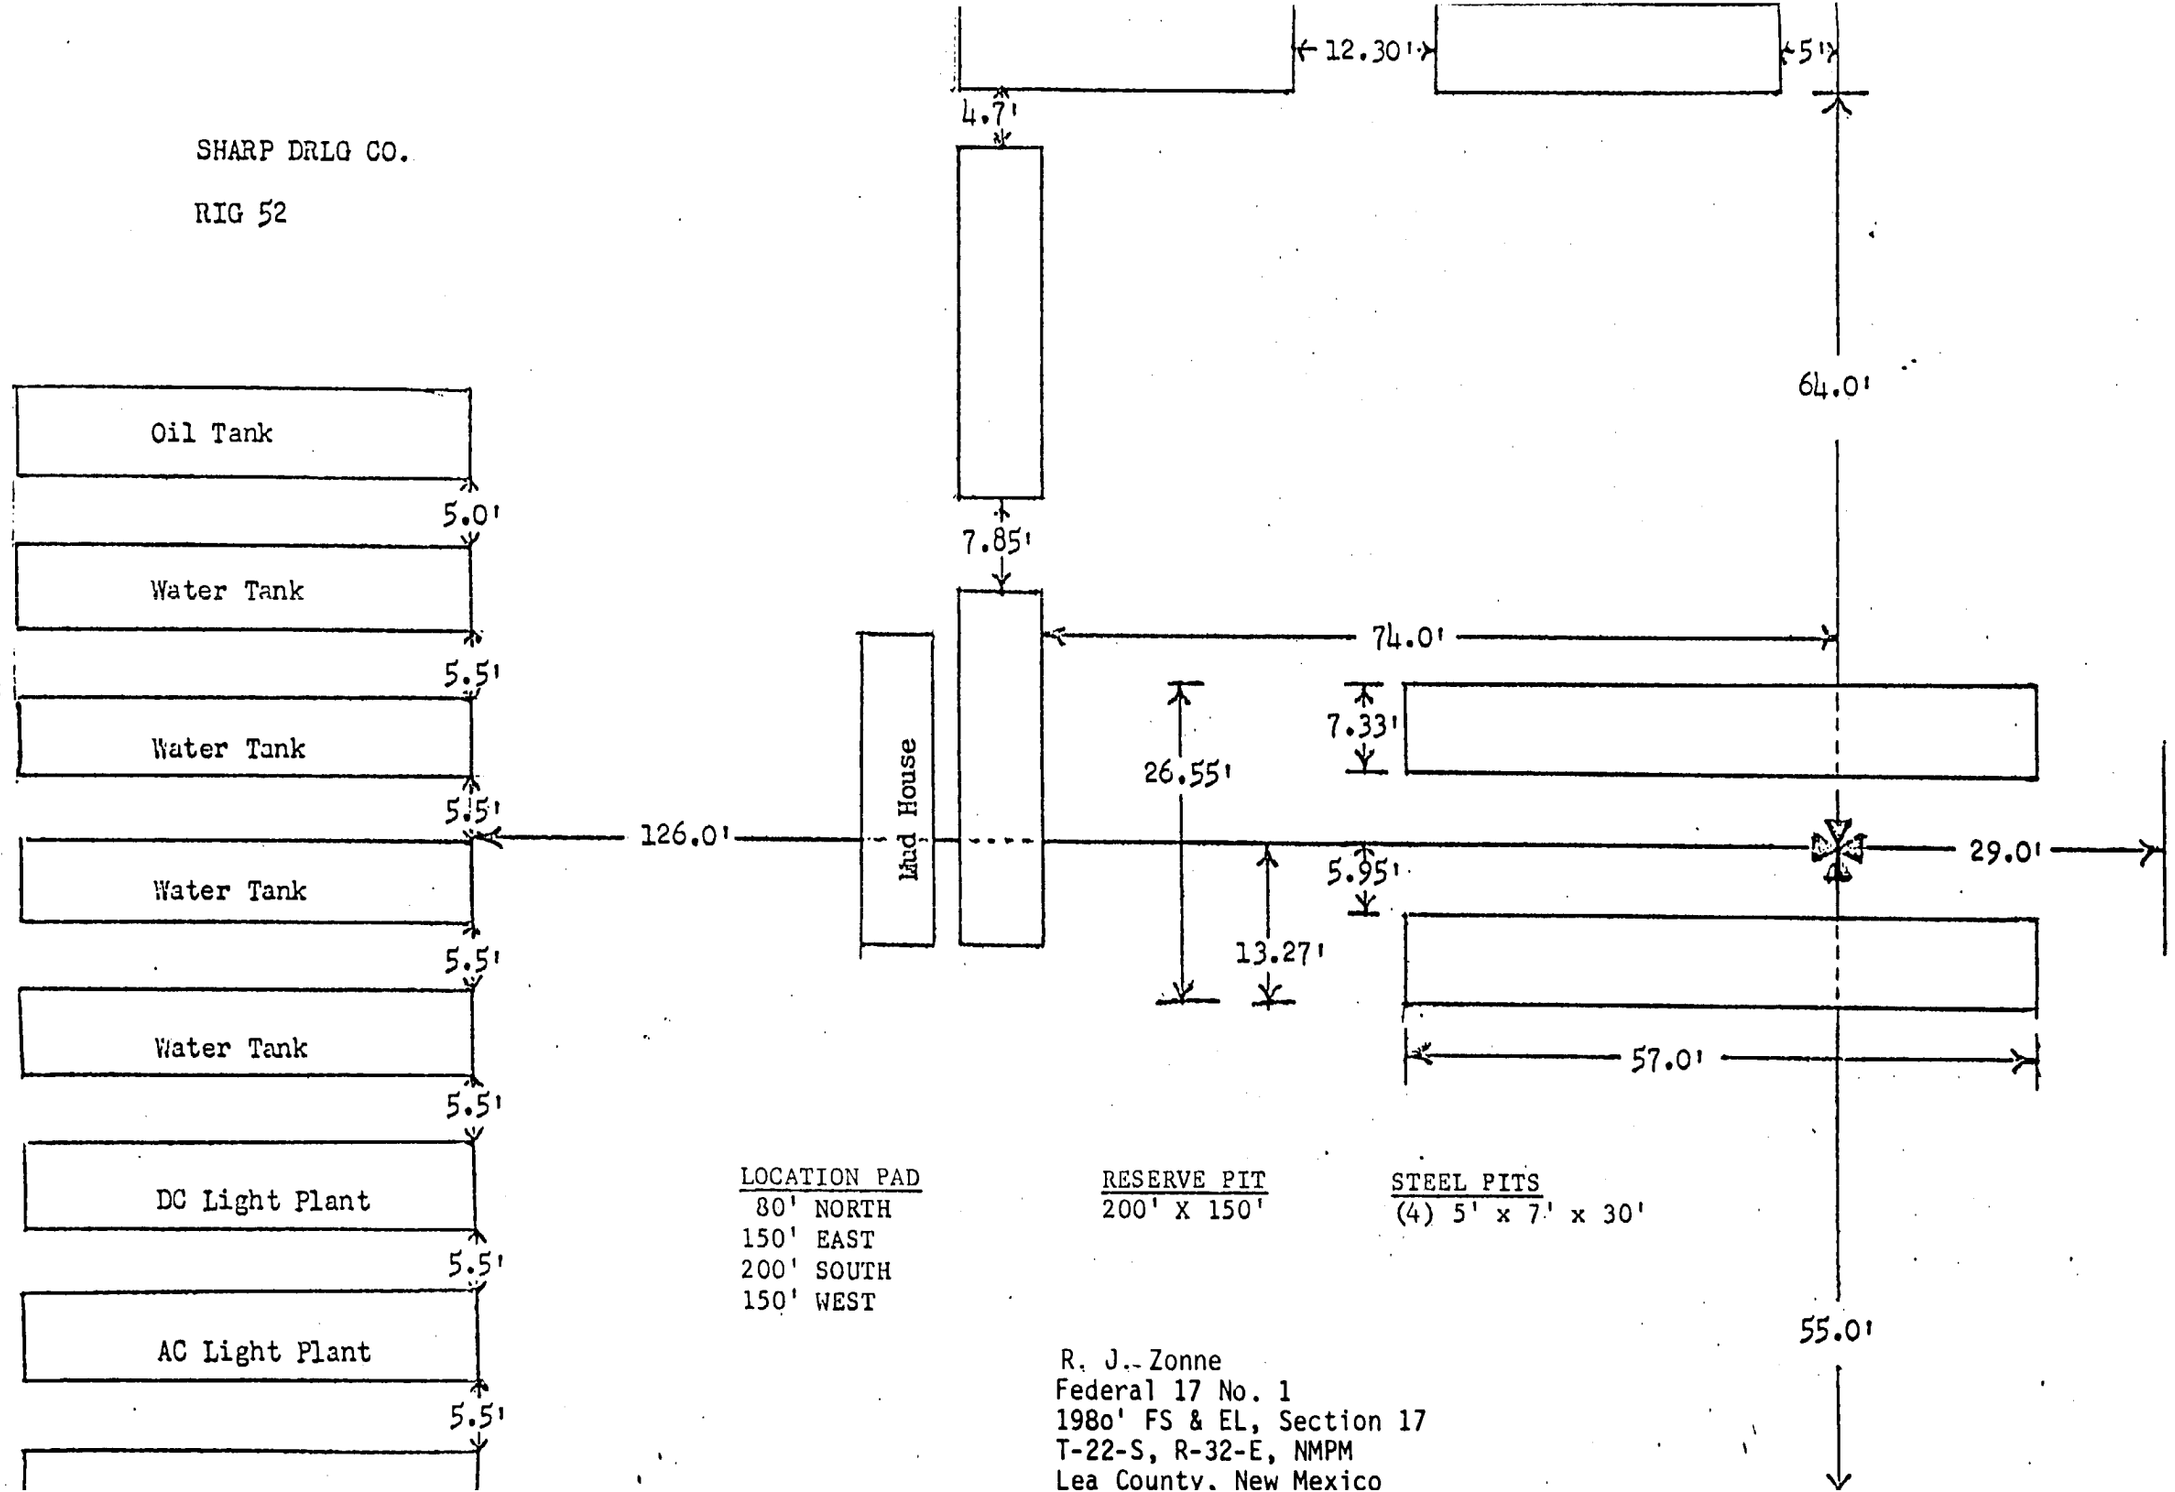

LOCATION PAD
80' NORTH
150' EAST
200' SOUTH
150' WEST

RESERVE PIT
200' X 150'

STEEL PITS
(4) 5' x 7' x 30'

R. J. Zonne
Federal 17 No. 1
1980' FS & EL, Section 17
T-22-S, R-32-E, NMPM
Lea County, New Mexico