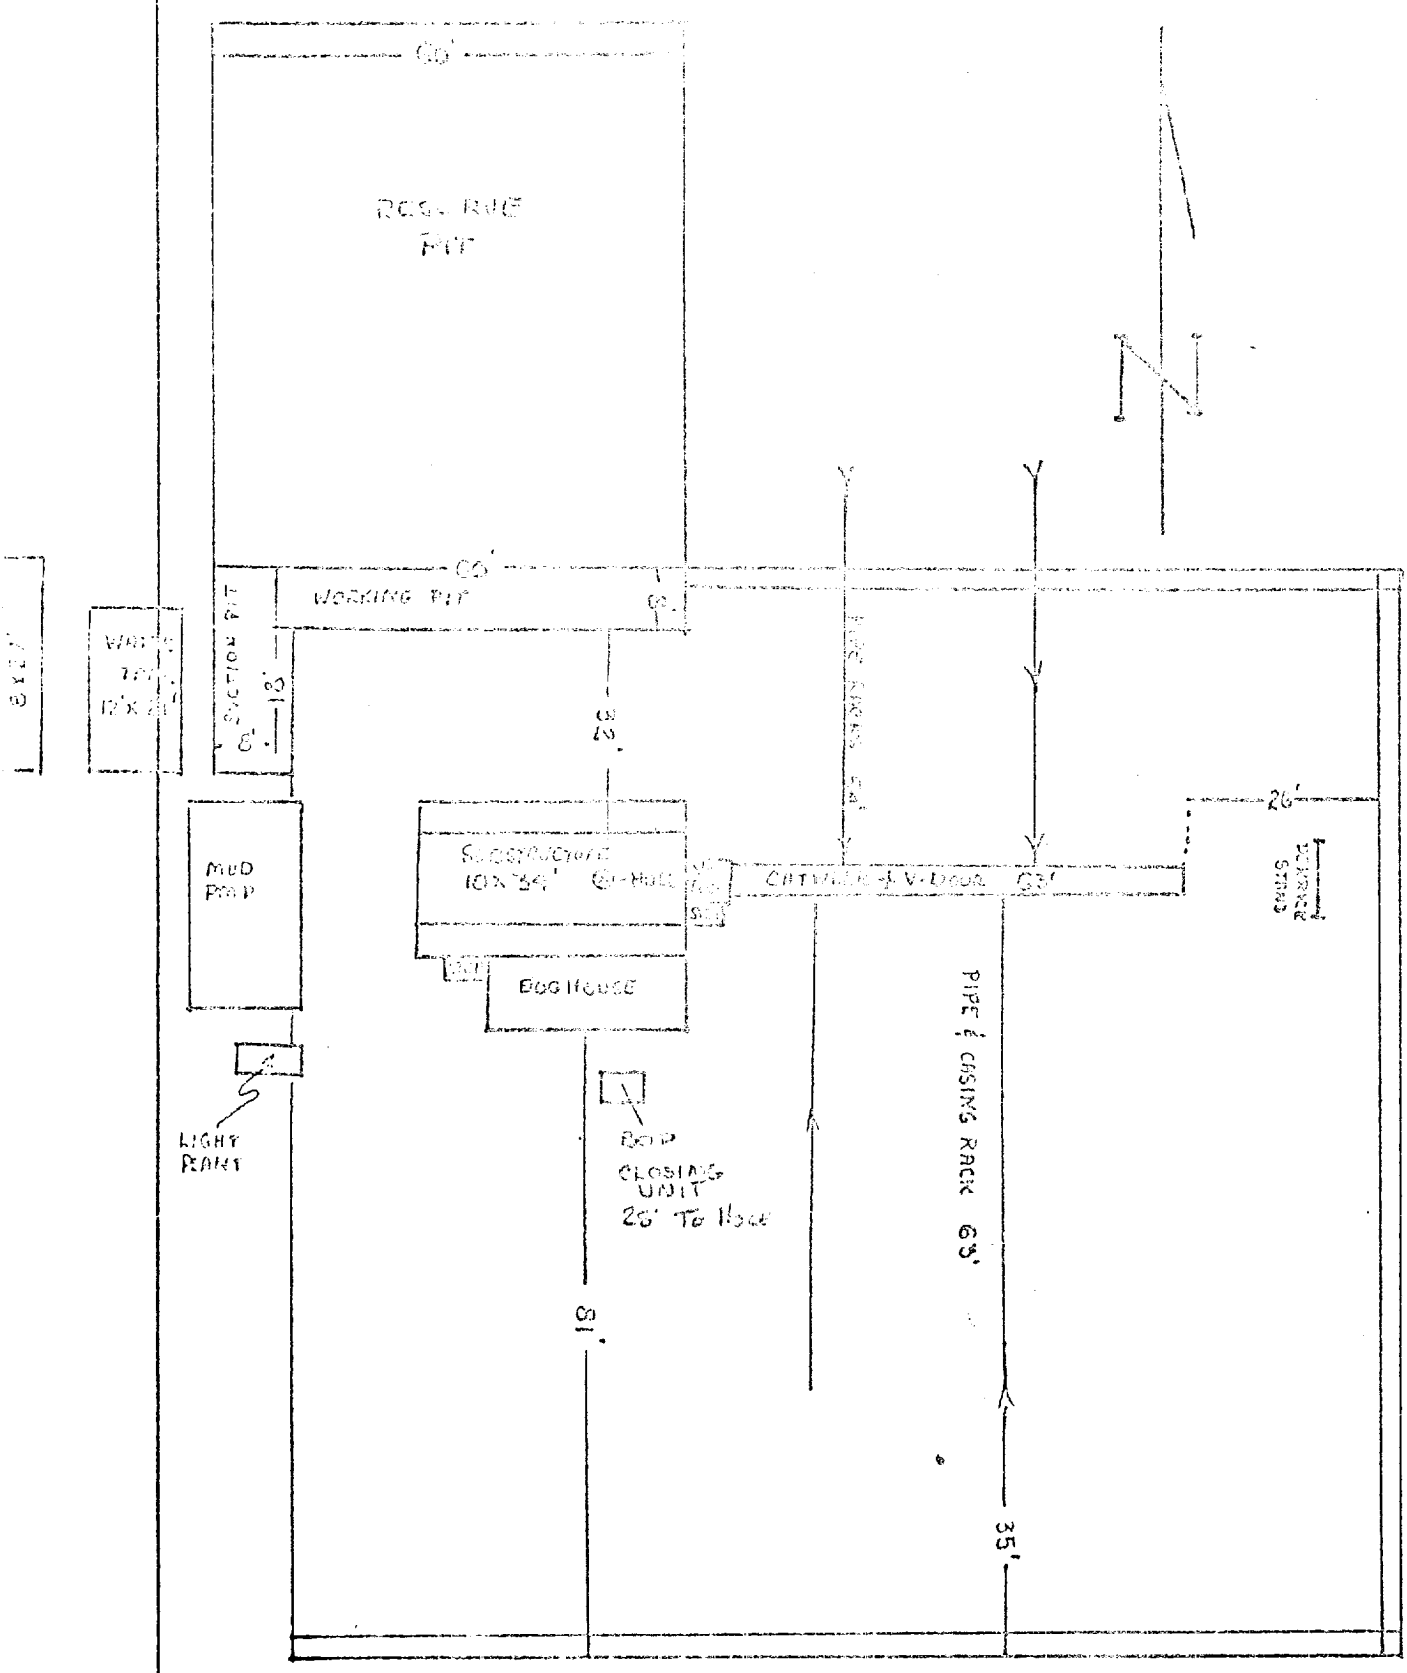

Amoco Production Company	SCALE:
GILLULY B FED COM WELL #15 (H-33-20-37) GENERAL RIG LAYOUT EUMONT POOL, LEA CO NM	DRG. NO.

FORM 422 2-71