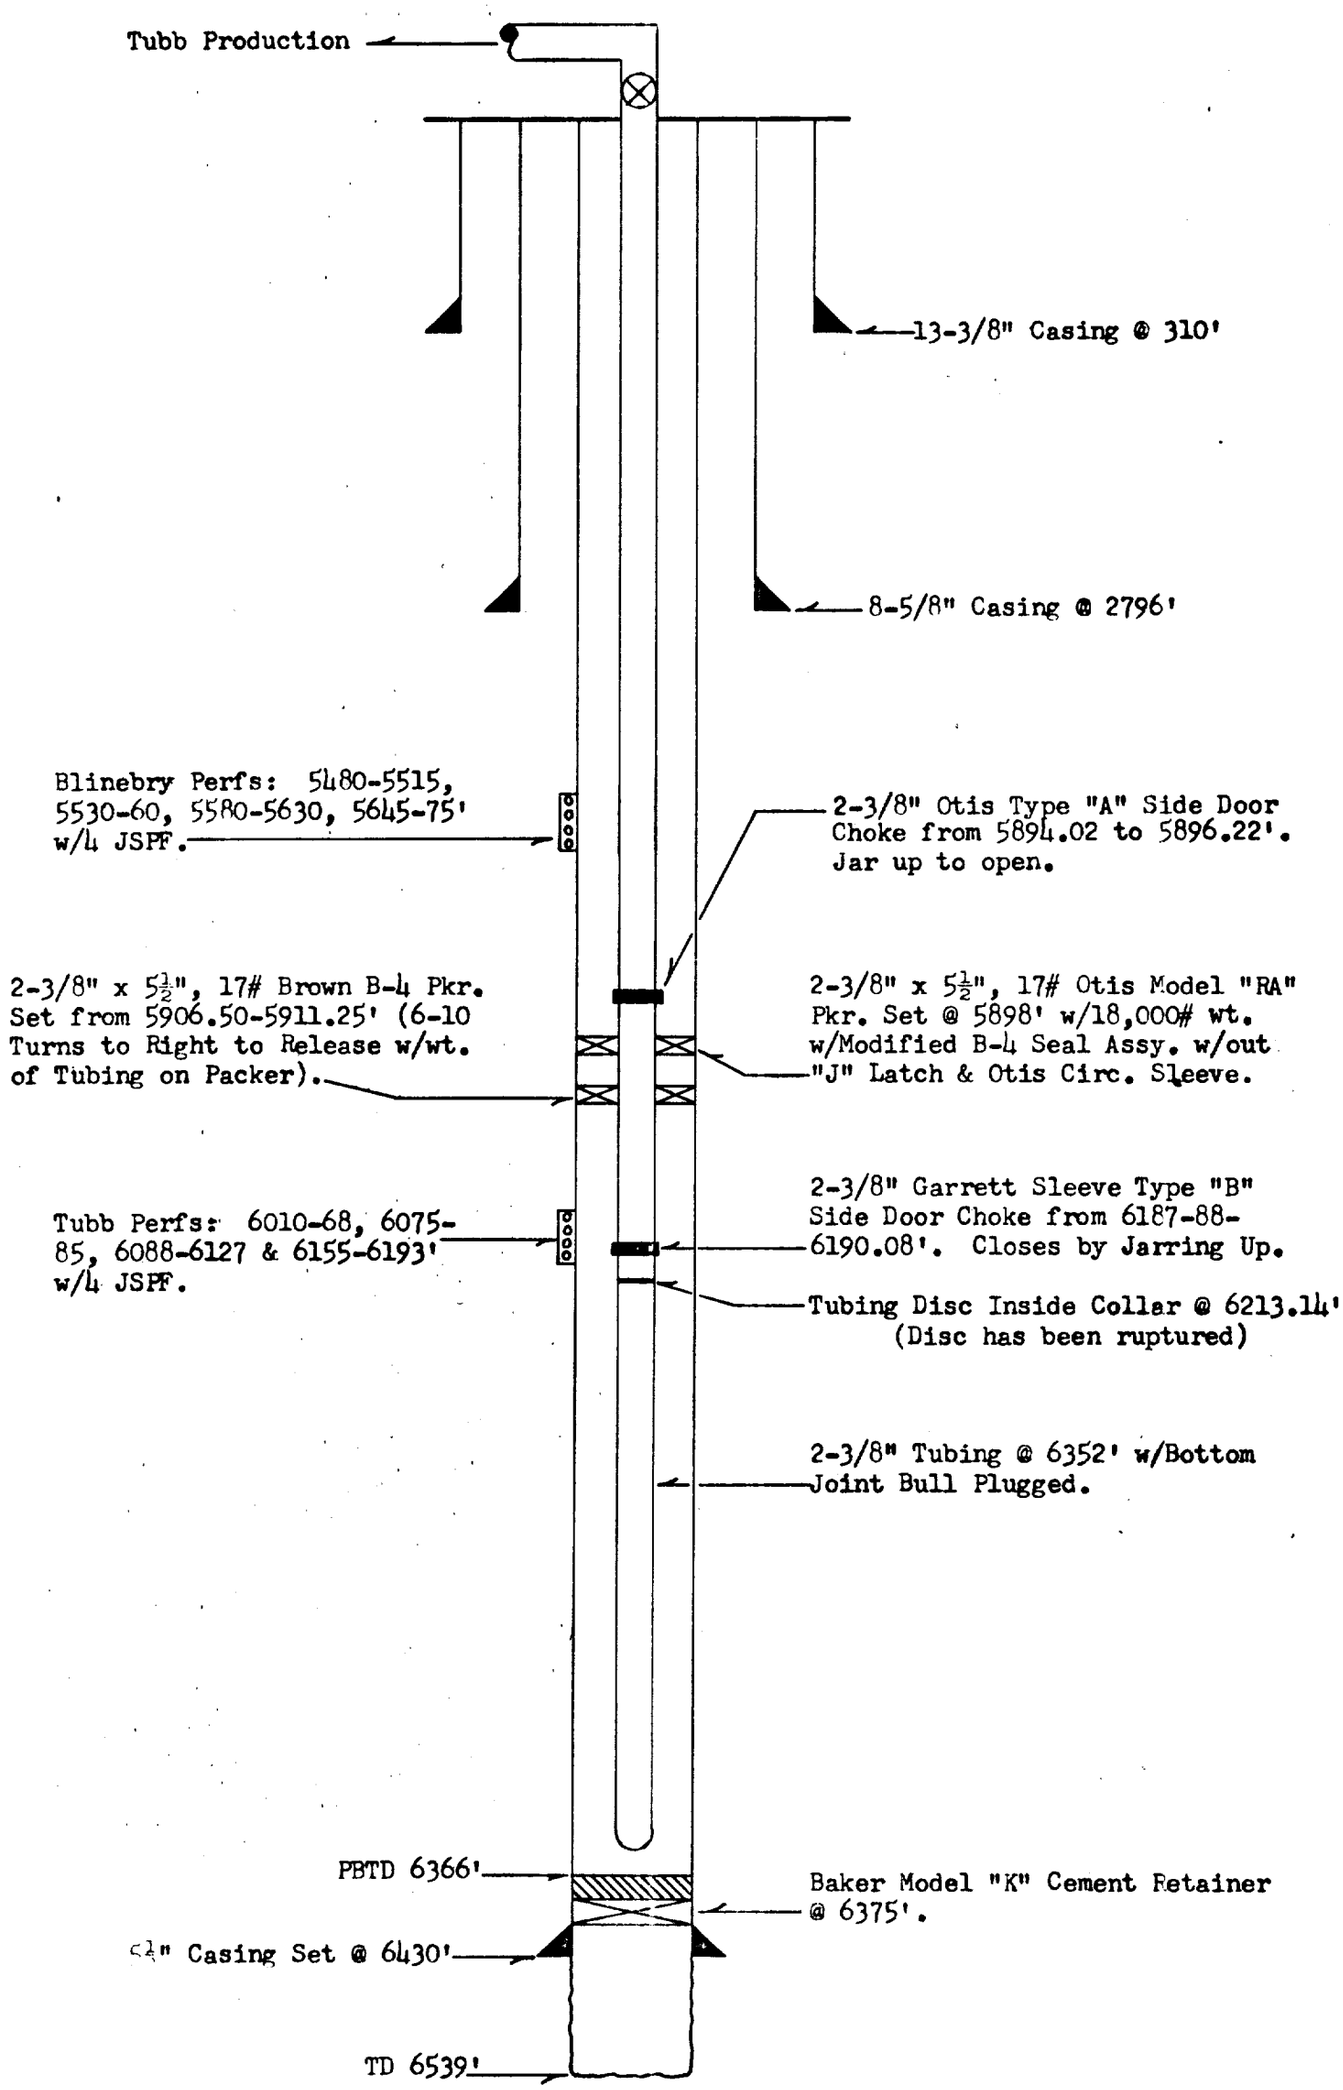MARATHON OIL COMPANY
"Diagrammatic Sketch of Existing Down Hole Equipment"
Walter Lynch, Well No. 4
Sec. 1, T-22-S, R-37-E
Lea County, New Mexico