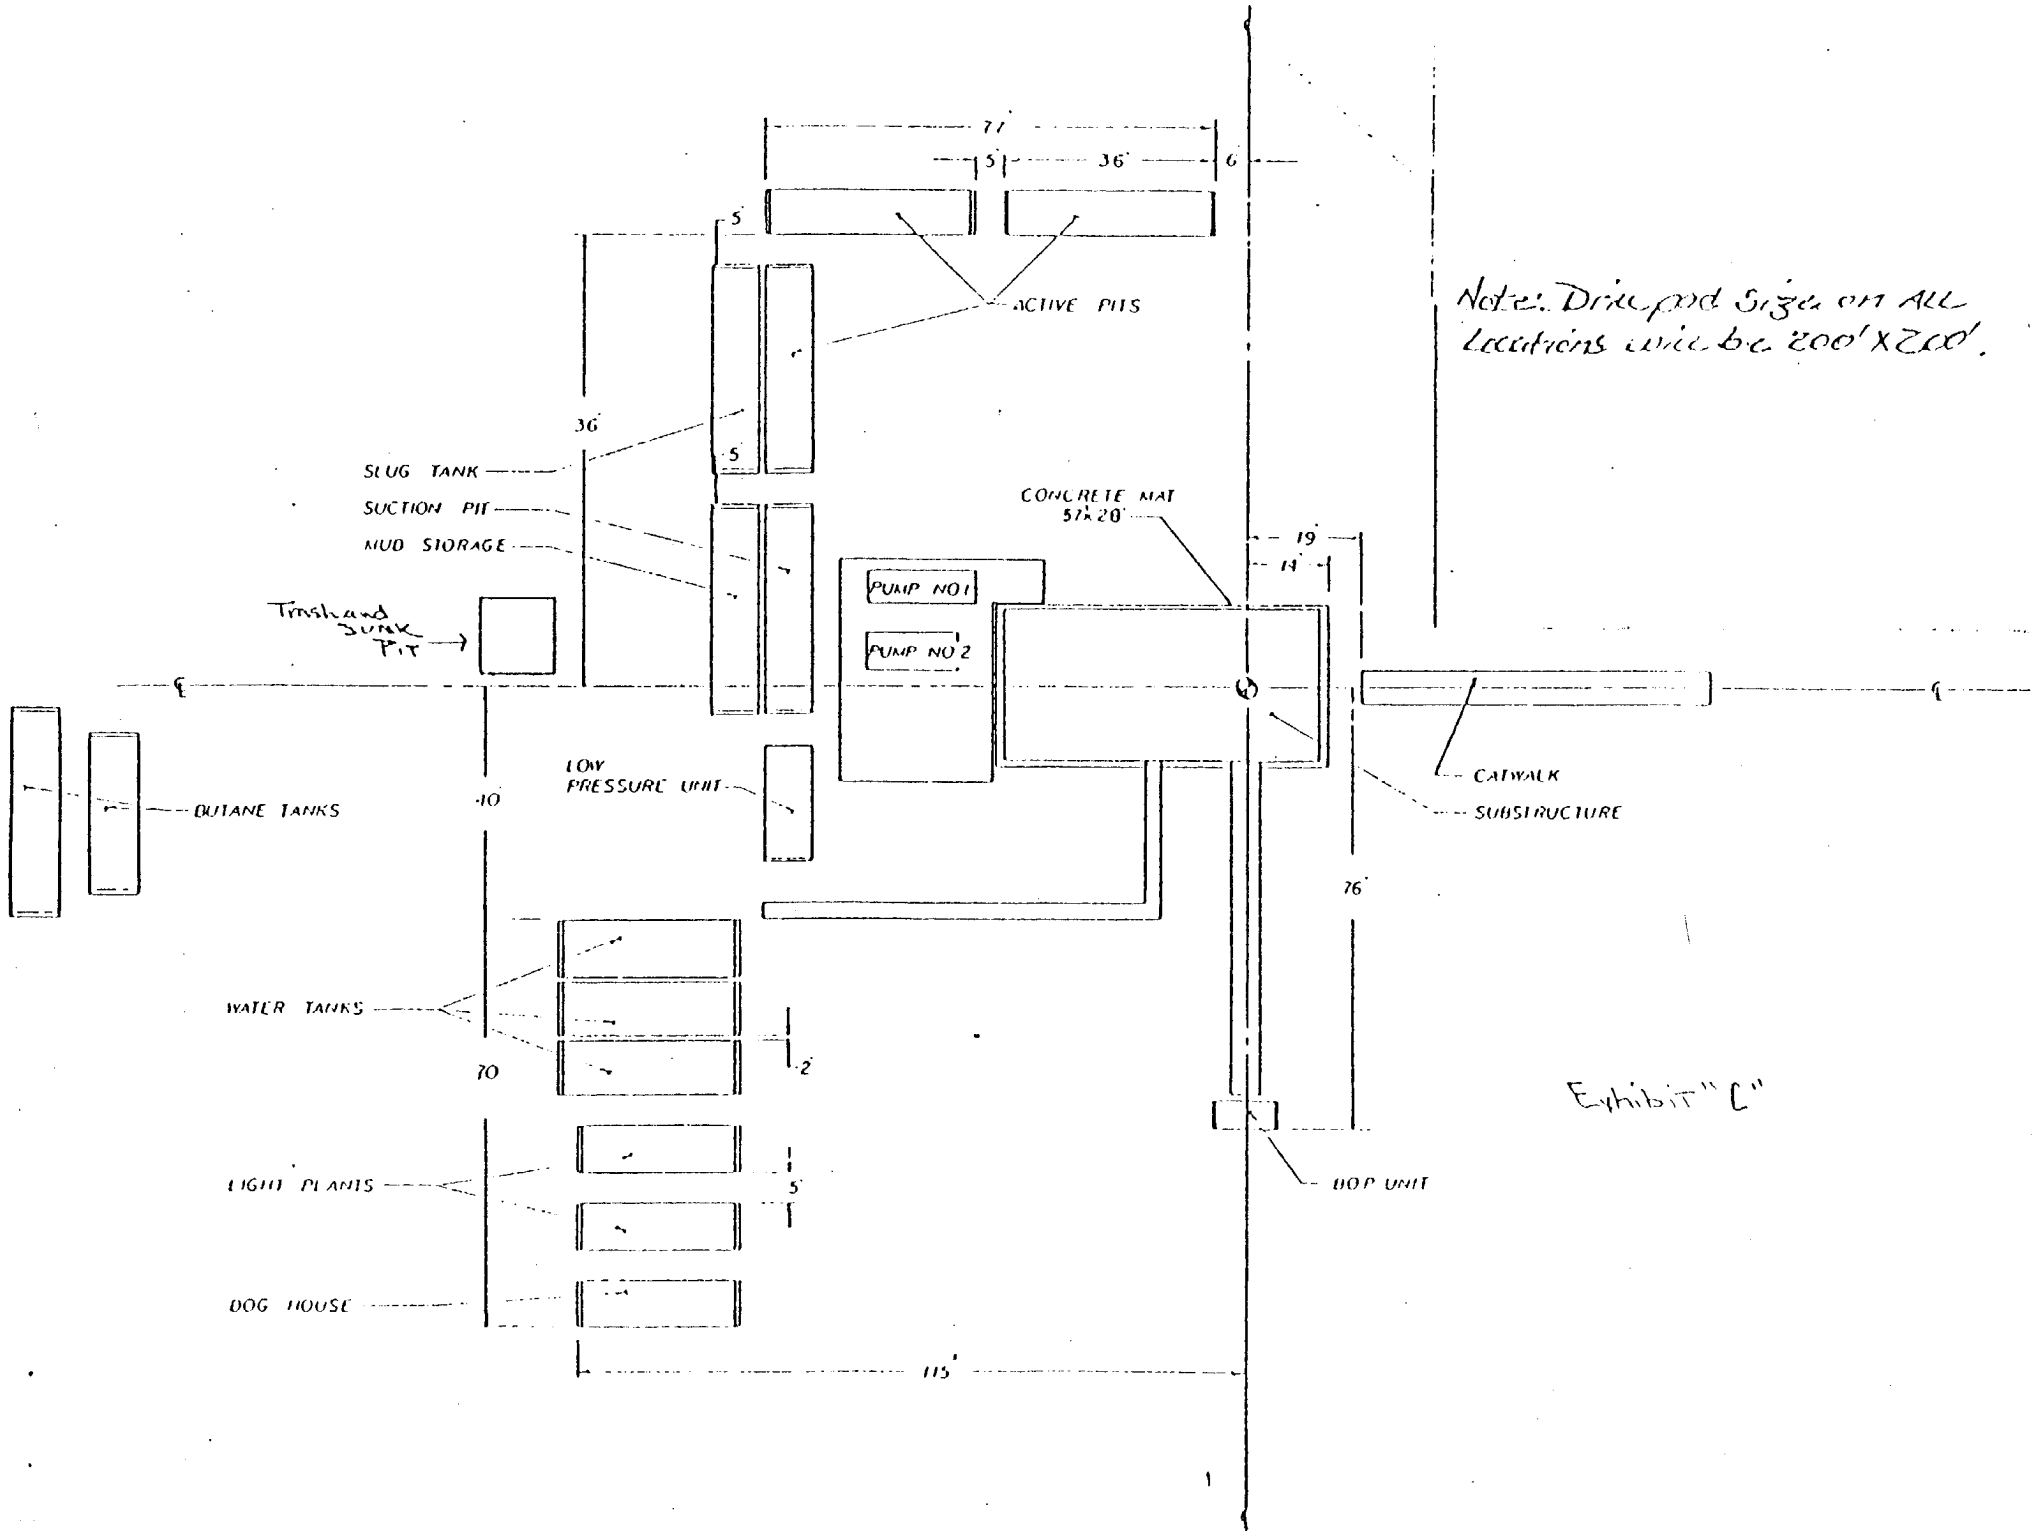

Note: Drill pad size on ALL locations will be 200' X 200'.

Exhibit "C"