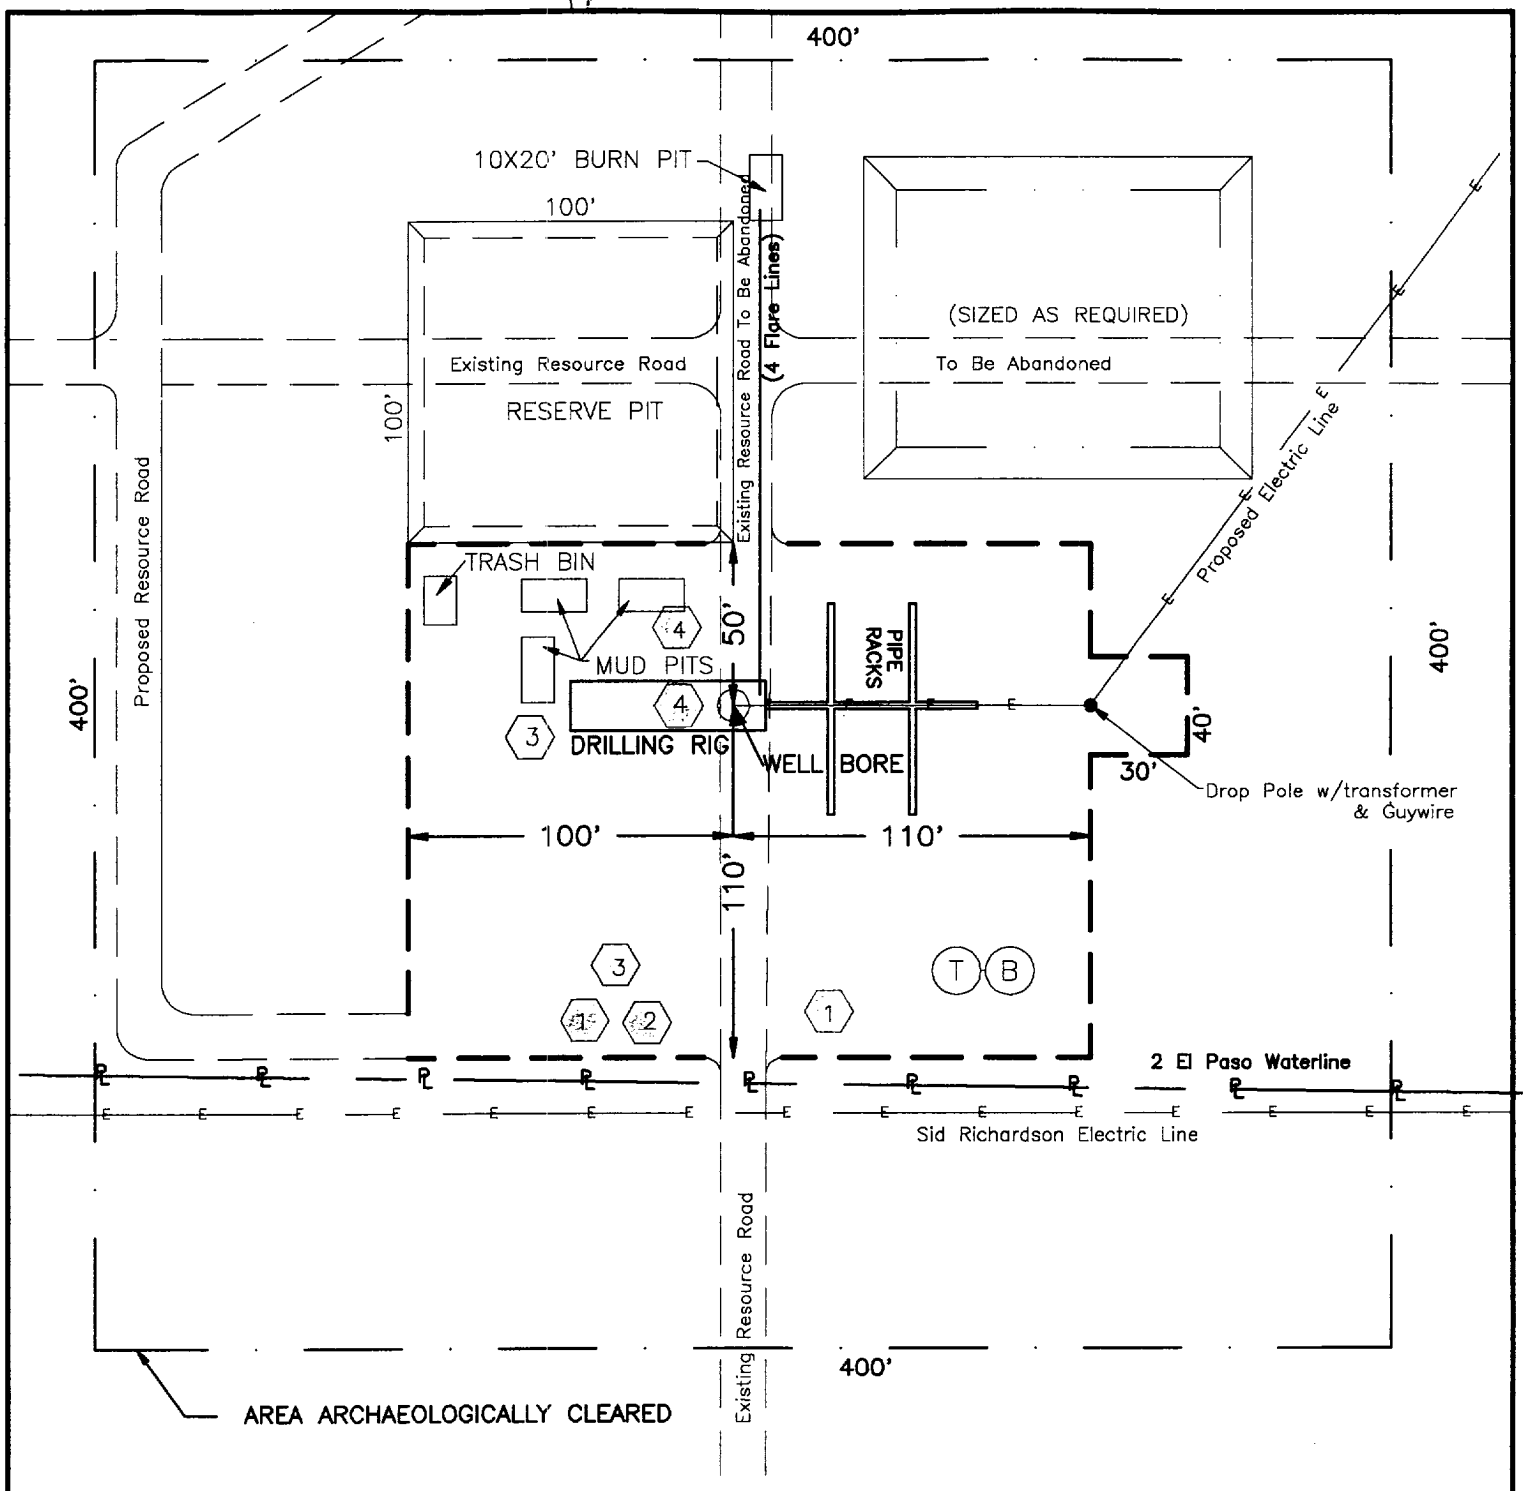

H_2S DRILLING OPERATION PLAN

1 Briefing Station

2 H_2S Safety Trailer

3 Windsocks

4 H_2S Detectors, Shale Shaker, Rotating Head, Rig Floor

Prevailing Wind from the South

N

EXHIBIT "B"
DRILLING RIG LAYOUT

TEXACO EXPLORATION AND PRODUCTION INC.

E. E. Blinebry "A" Federal Com NCT-1 No. 5
1140' FSL & 1584' FWL, Section 31
T-23-S, R-37-E, Lea County, NM

Drawn by: D. M. Ballew	Scale: 1" = 60'
Date: September 18, 1996	C. WADE HOWARD
Checked by: J. S. Piper	Sheet 7 of 8