OPERATOR Exxon Corp.			DATE P+A 1974
LEASE NM BM State	WELL No. 2	LOCATION I Sec 2 Twp 25 R37 E	

load hole w/ 70 bls. brine

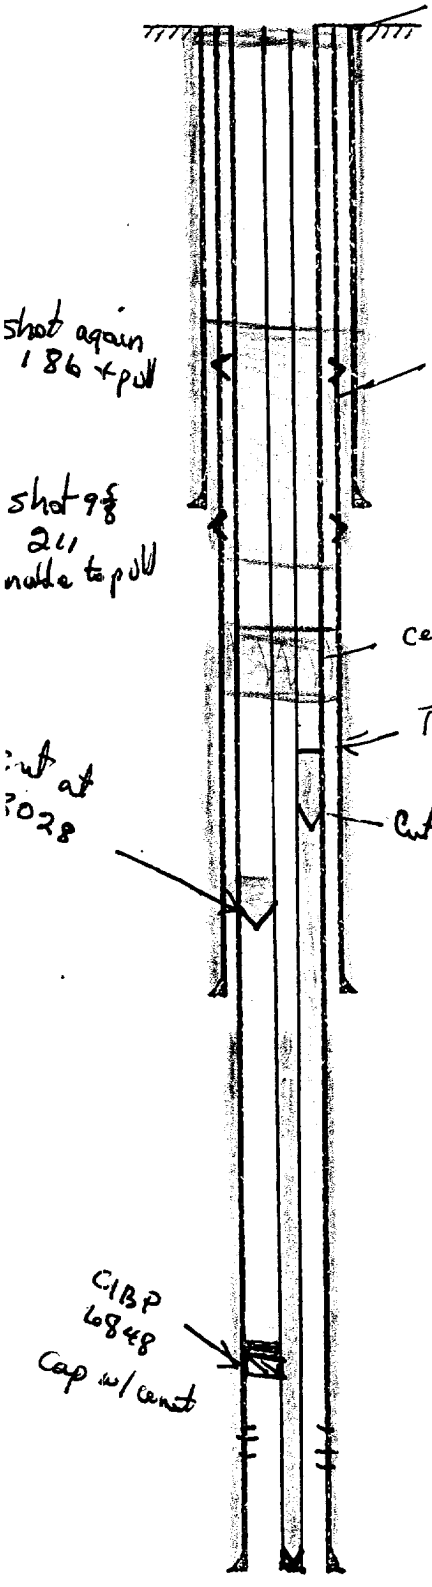

$13\frac{3}{8}$ " casing set at 199 ' with 200sx sx of C cement

Hole size $17\frac{1}{2}$ " TOC 35 ft. Run 1 in cement to surface.

$9\frac{5}{8}$ + $10\frac{3}{4}$ " casing set at 3422 ' with 450 sx of C cement

Hole size $12\frac{1}{4}$ " TOC 1975

$4\frac{1}{2}$ 8480

$2\frac{7}{8}$ " casing set at 7490 ' with 1050 sx of C cement

Total depth 8480 ' Hole size $8\frac{3}{4}$ " TOC 3800