WELLBORE SCHEMATIC

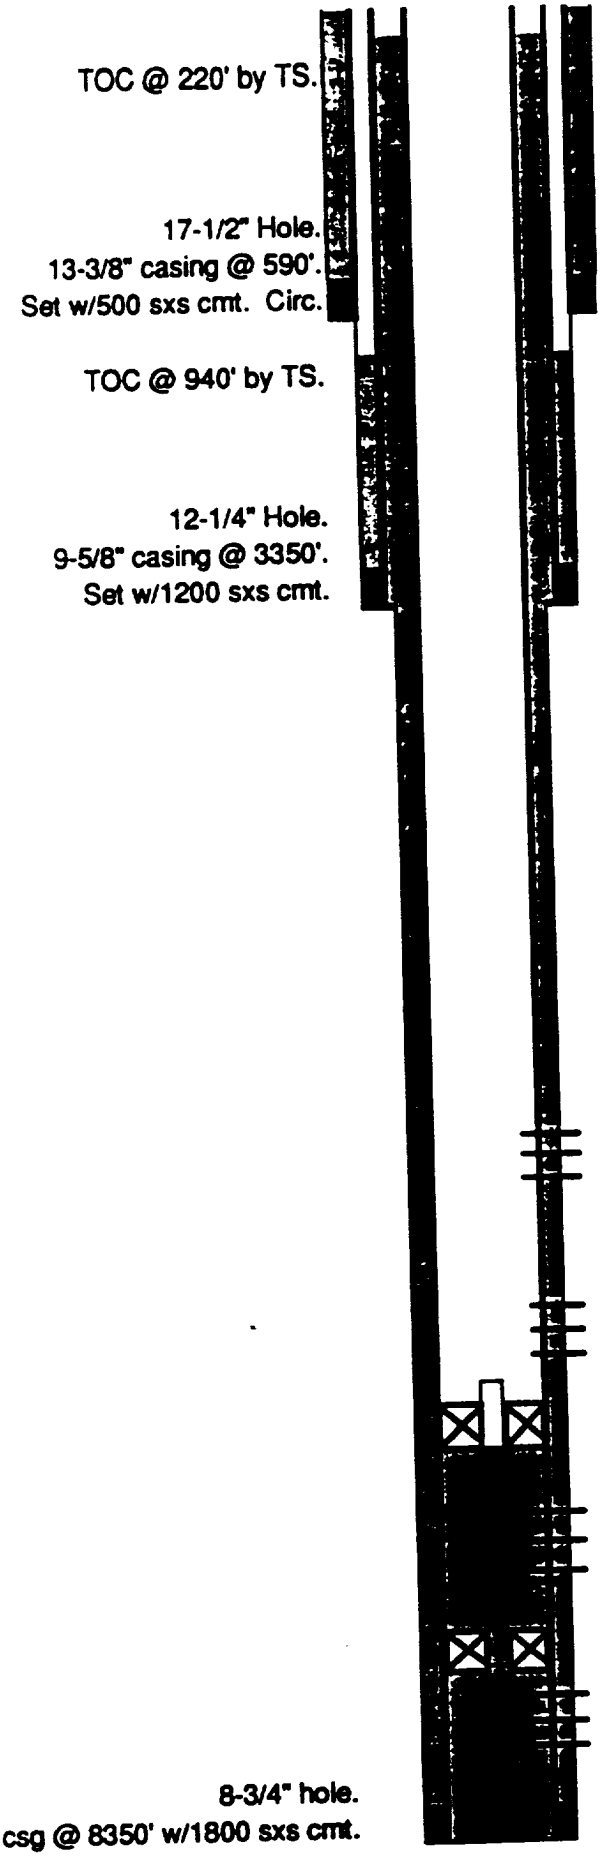

South Justis Unit G #23

(ARCO State Y #3)
330' FNL & 1650' FEL (B)
Sec 25, T-25S, R-37E, Lea Co., NM
KB-3085'
Spudded 03/26/58
Completed 05/05/58