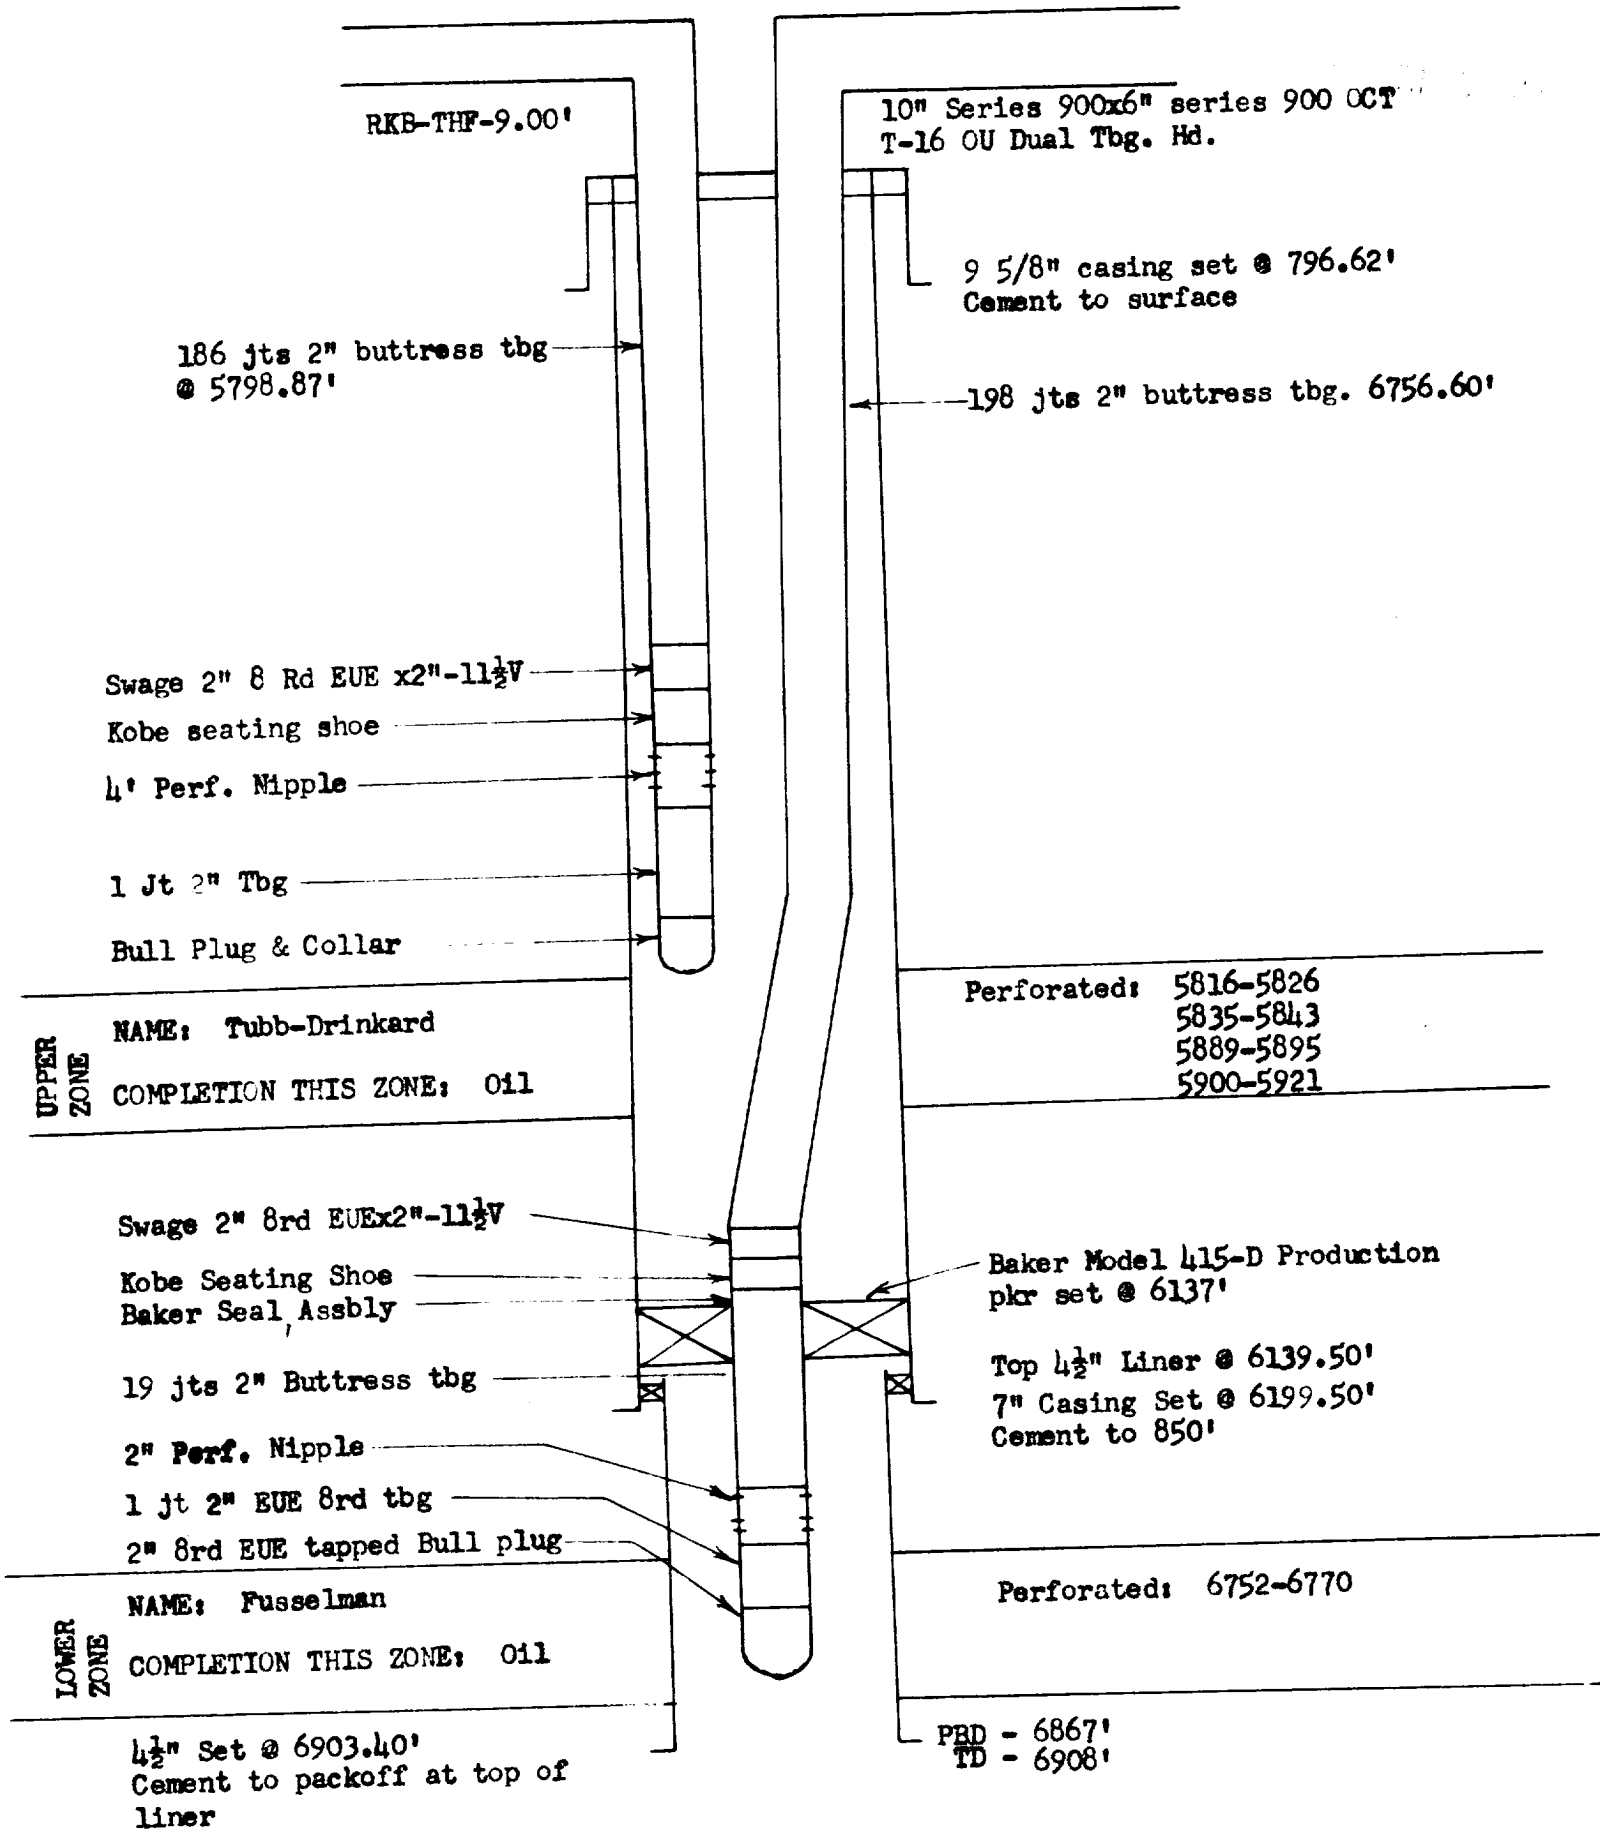THE ATLANTIC REFINING COMPANY
ATLANTIC STATE "Y" No. 9 WELL
JUSTIS (TUBB-DRINKARD) & JUSTIS (FUSSELMAN) FIELD
March 29, 1961