TEXAS PACIFIC OIL COMPANY

CARLSON-FEDERAL WELL NO. 1

Unit B Sec. 26, T-25-S, R-37-E
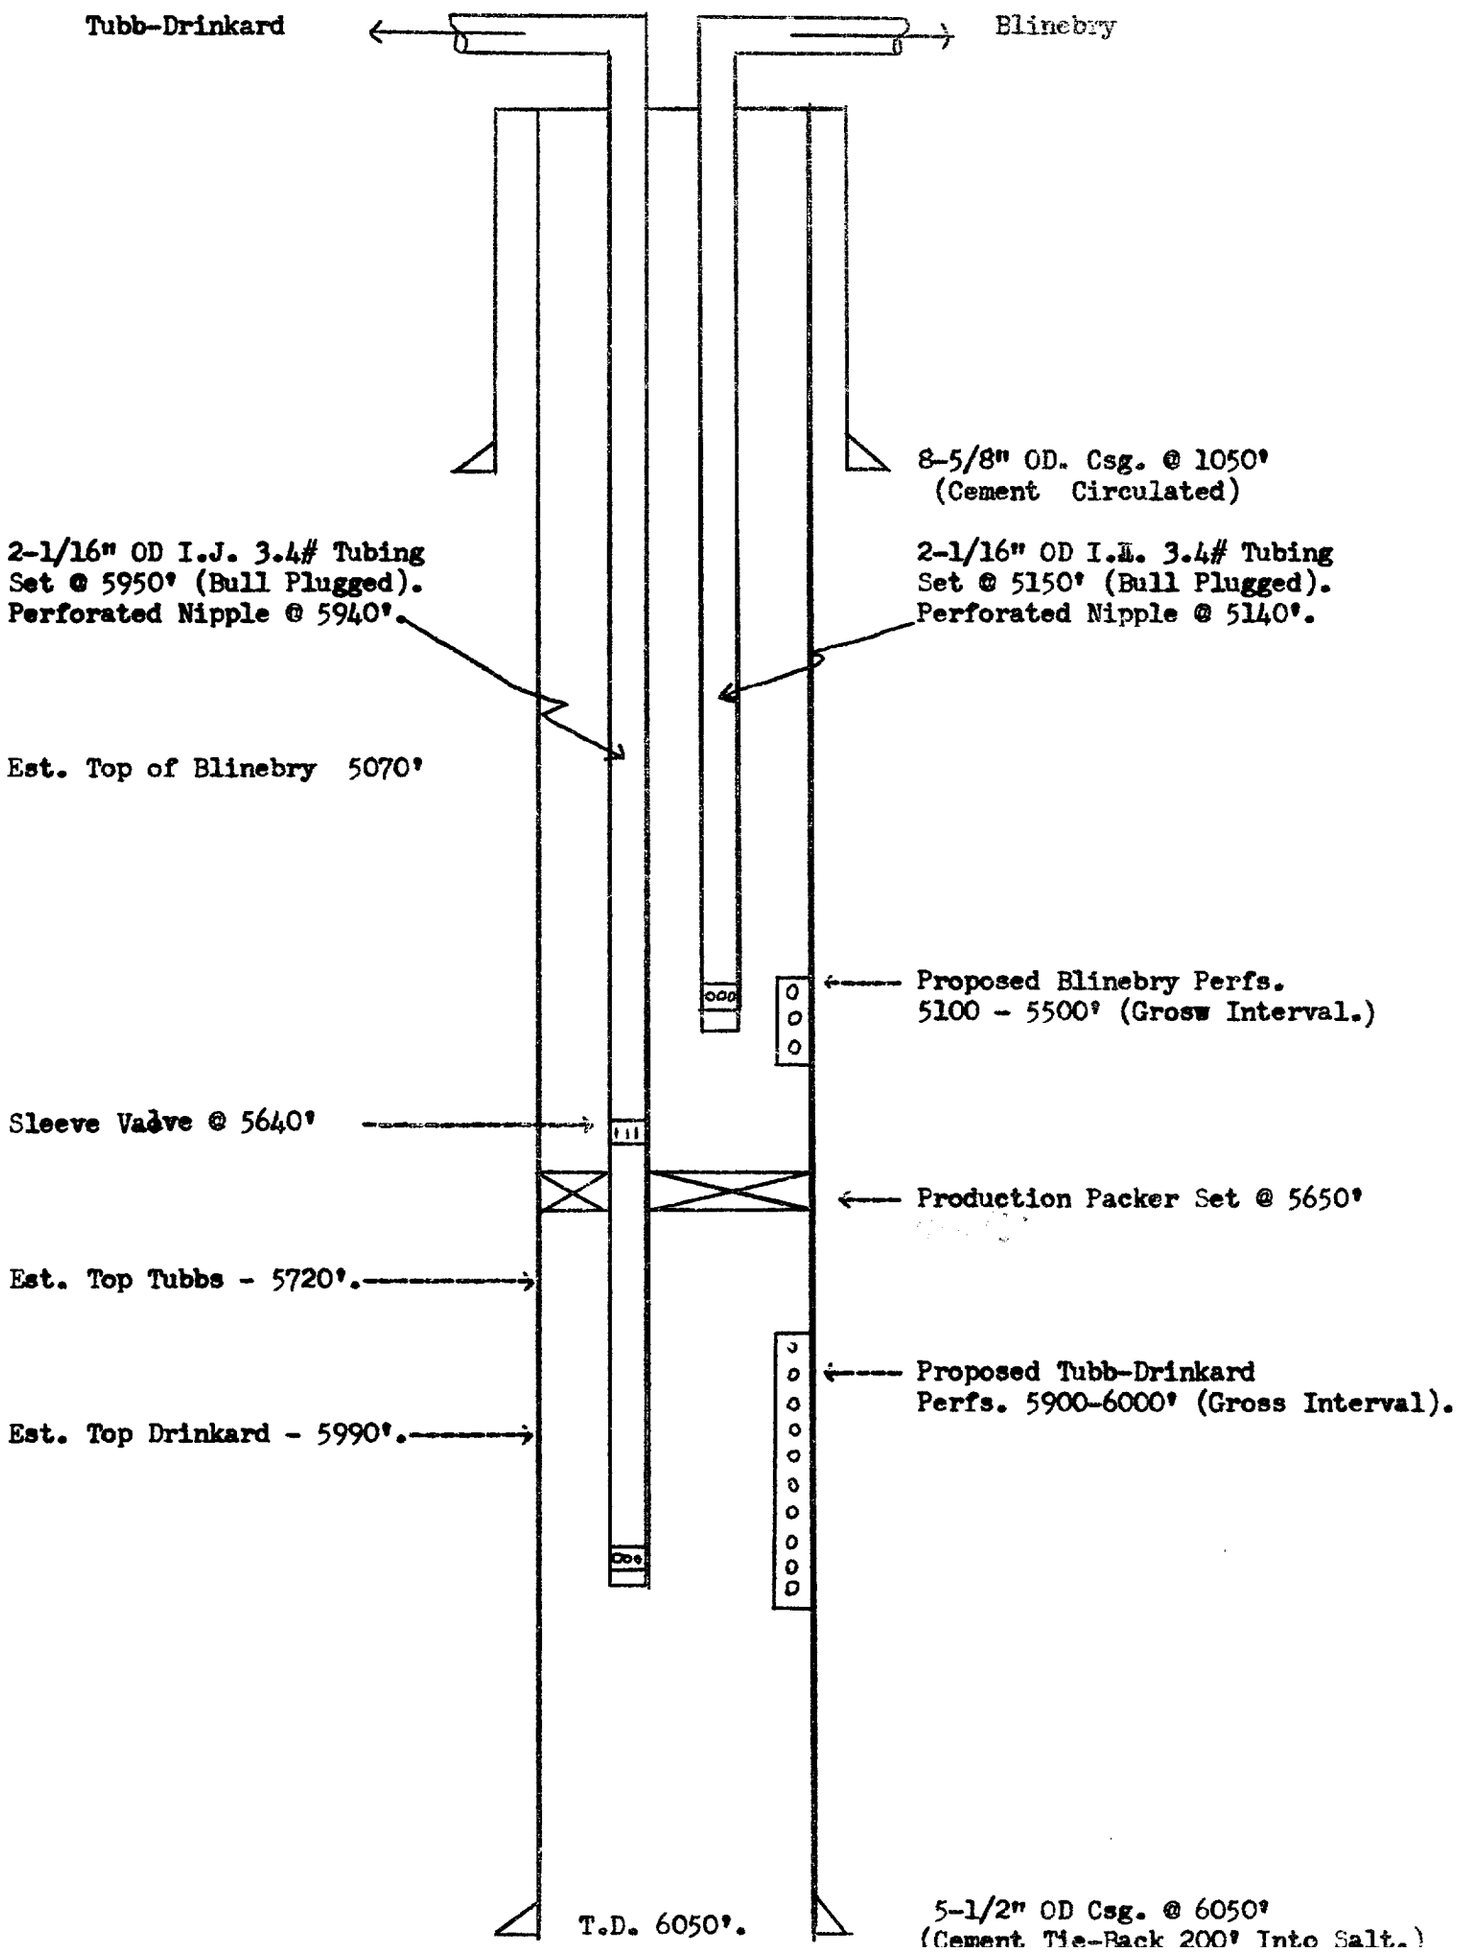
Broposed Dual, Justis Blinebry & Tubb-Drinkard