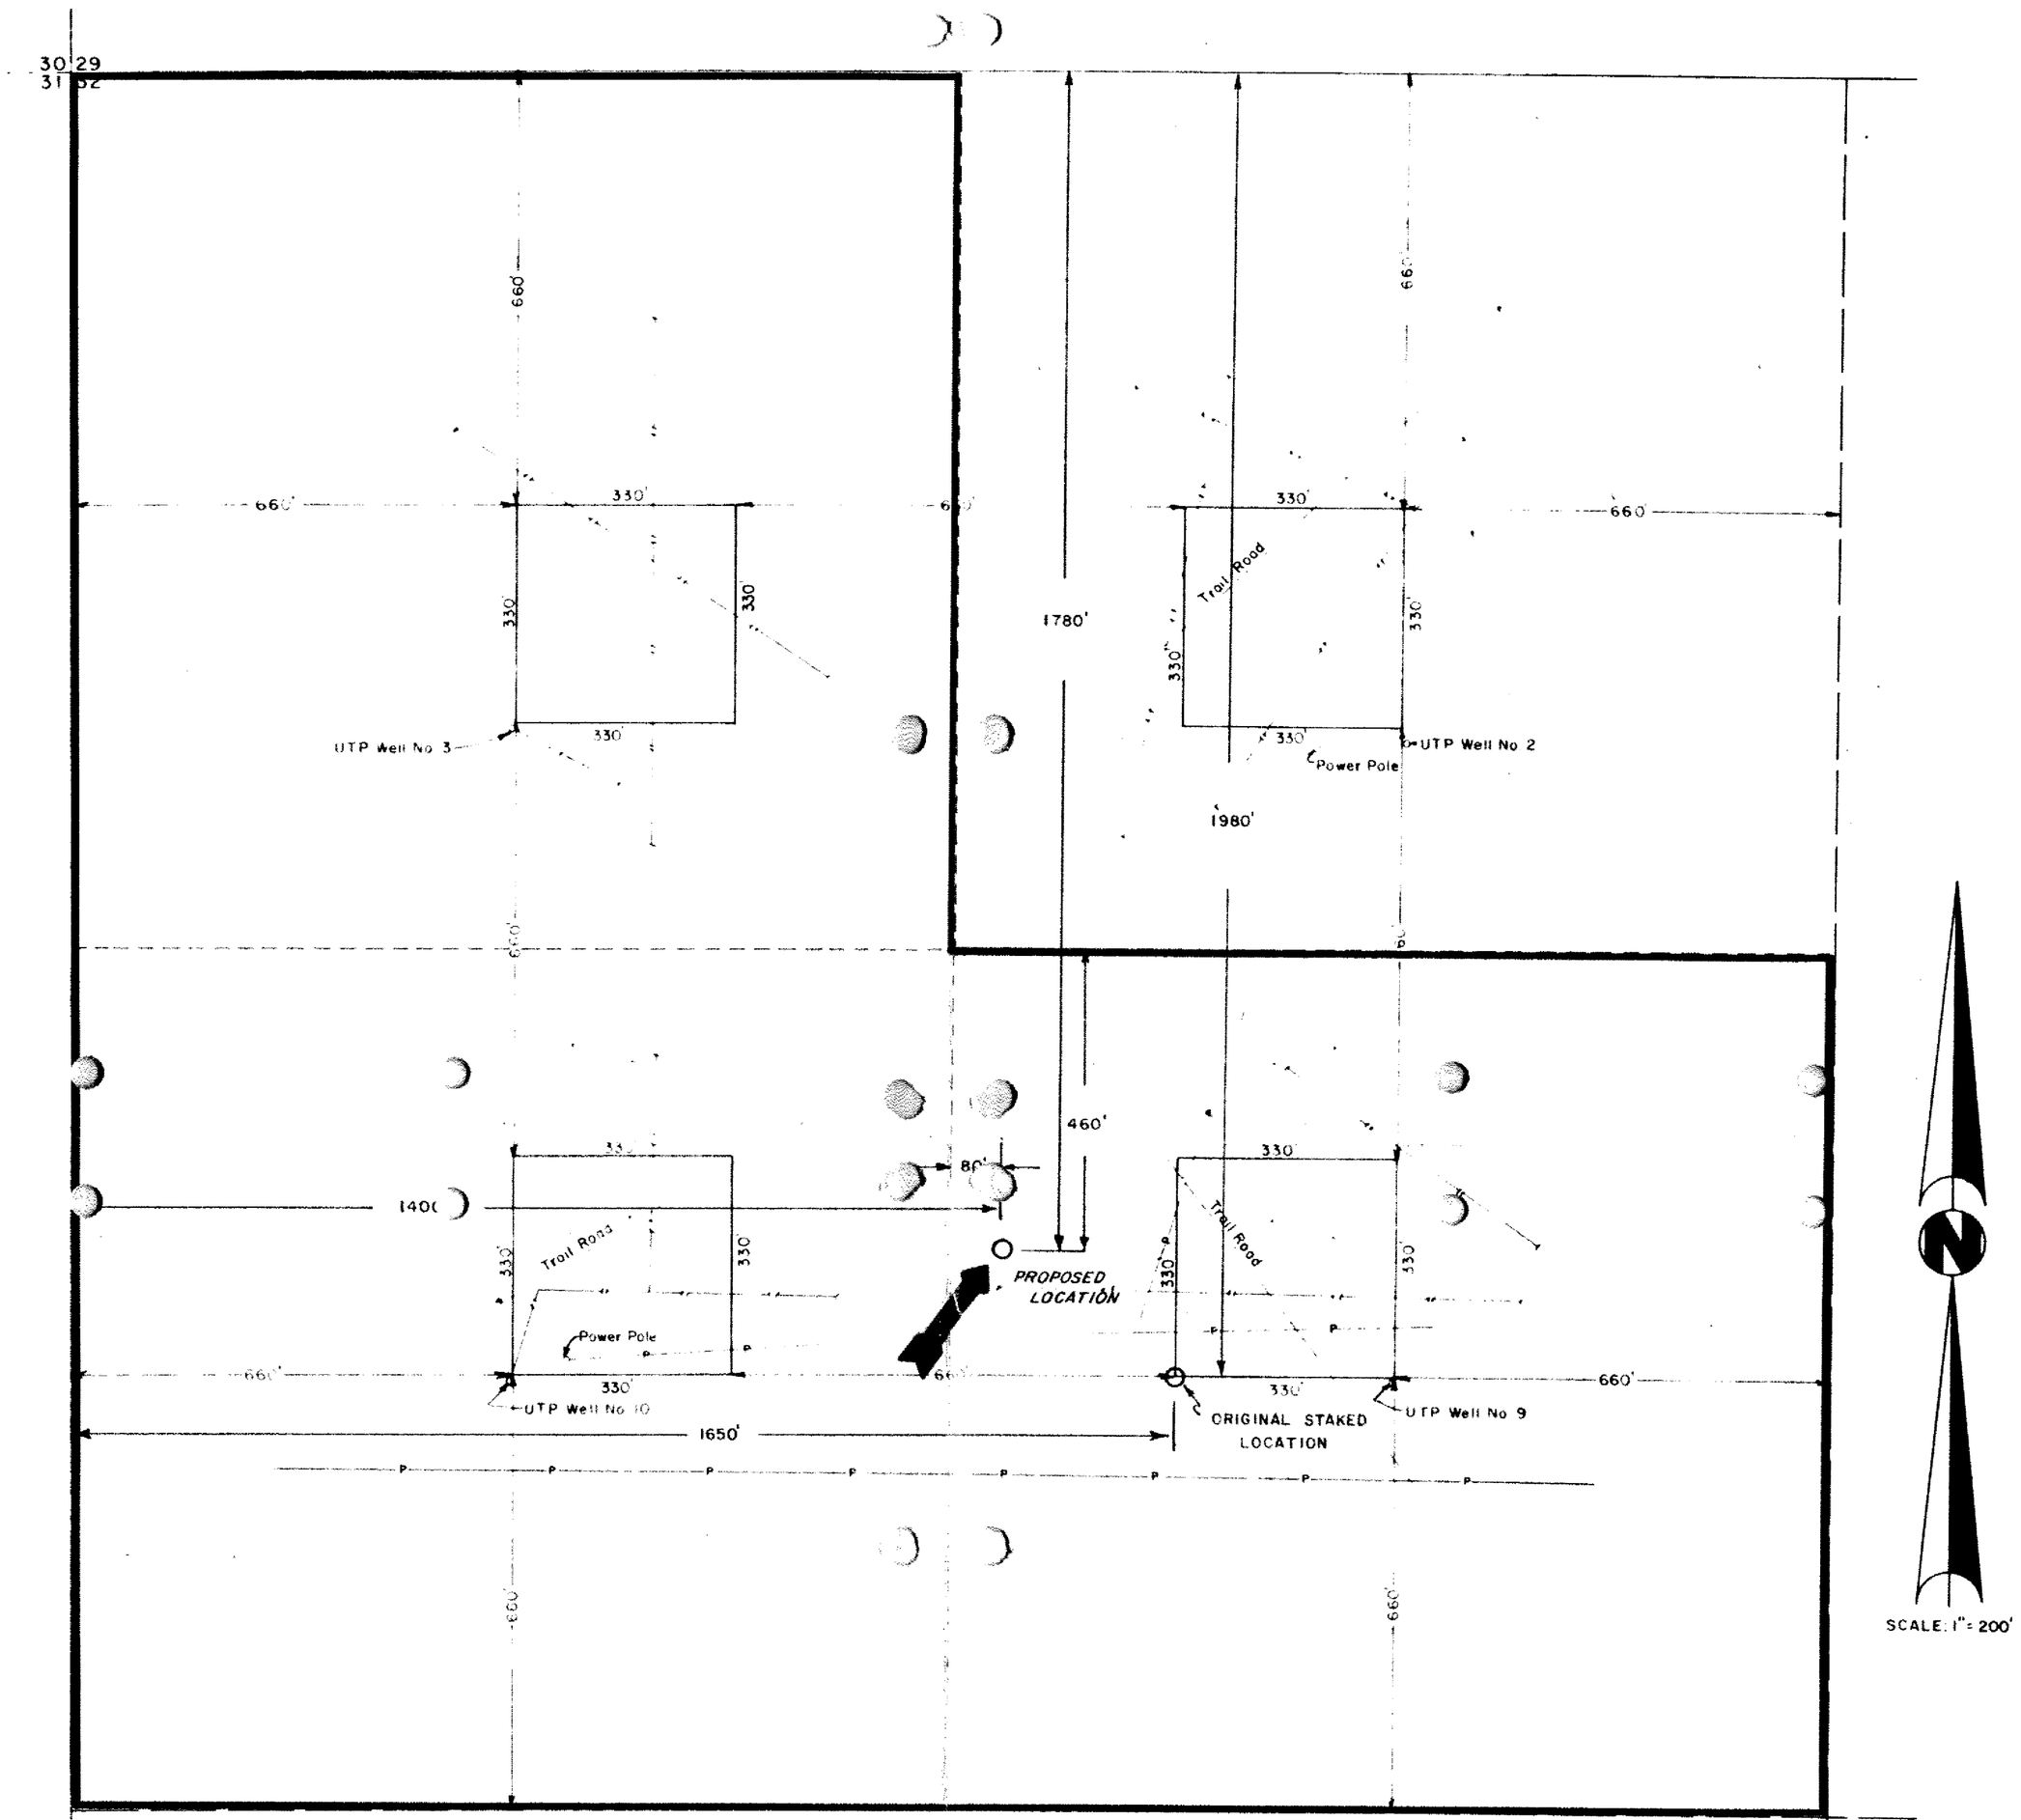

LEASE LINE

QUARTER - QUARTER SECTION LINE

PIPE LINES

POWER LINES

RECEIVED
FEB 20 1978
OIL CONSERVATION COMM.
HOBBS, N. M.

Revised 2/13/78

UNION TEXAS PETROLEUM

TOPO OF FOUR AREAS LOCATED IN THE NORTH-WEST QUARTER OF SECTION 32, TOWNSHIP 24 SOUTH, RANGE 37 EAST, N.M.P.M., LEA COUNTY, NEW MEXICO.

JOHN WEST ENGINEERING CO.
CONSULTANTS
HOBBS NEW MEXICO

Surveyed By	Drawn By PRESLEY	Last Rev. Date	Drawing Number
Date Begin	Date 2/2/78	File No.	
Date End	Checked By	Sheet Of	